


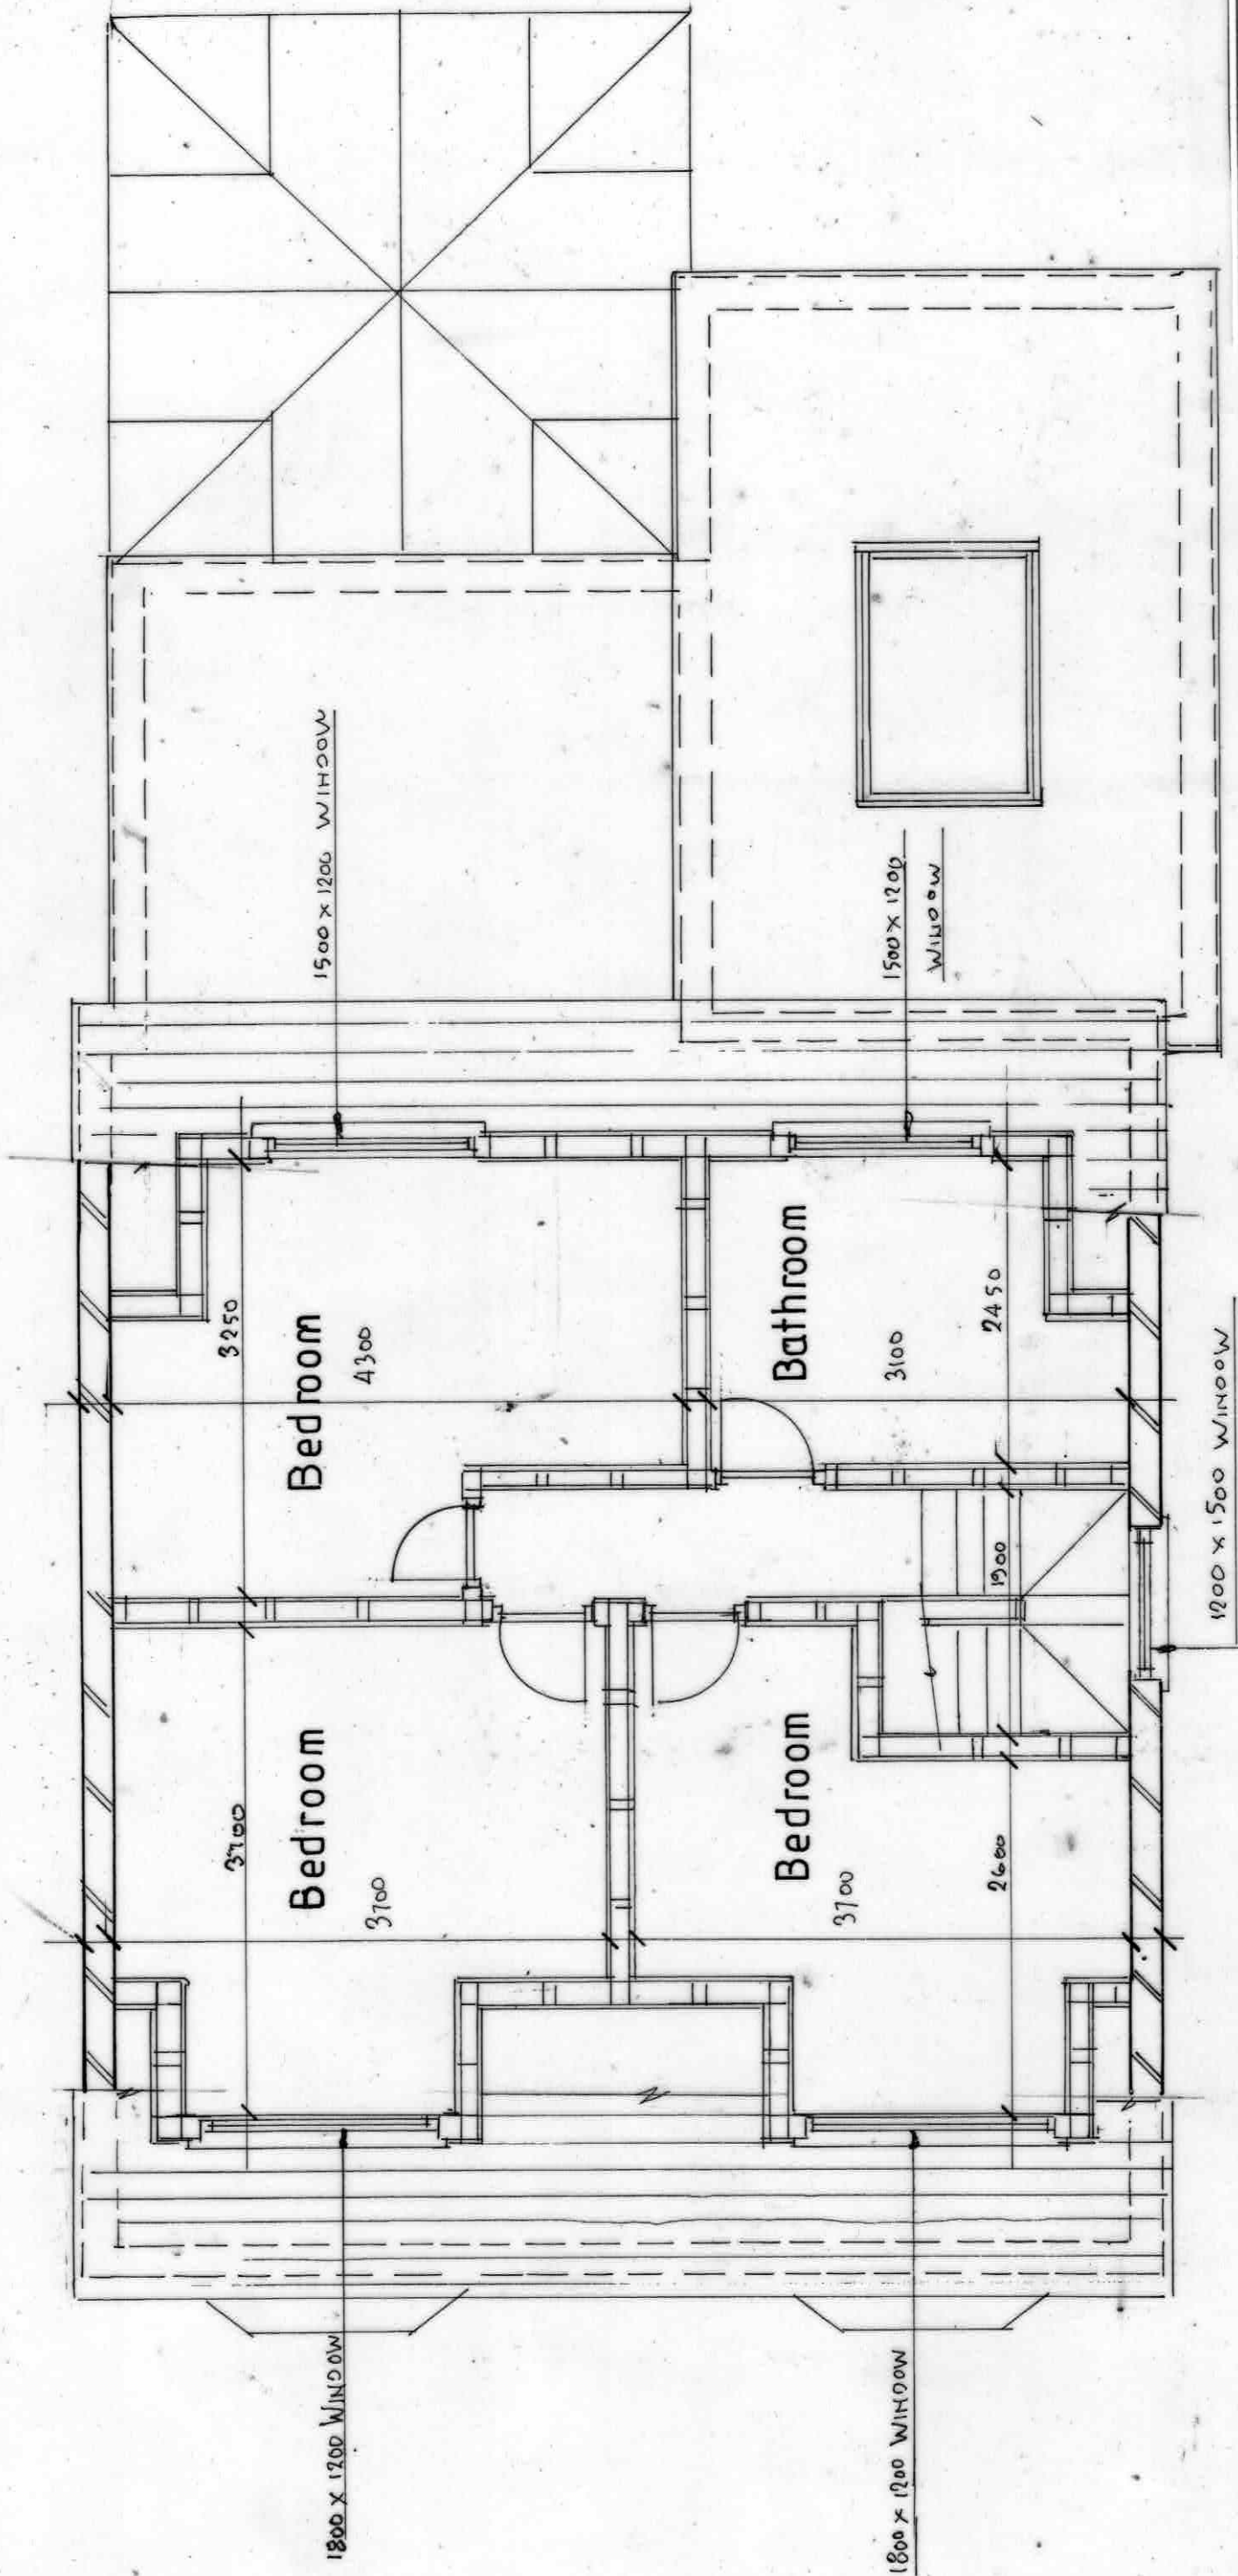

First Floor Plan



PROPOSED FIRST FLOOR CHALET STYLE EXTENSION WITH FRONT AND REAR DORMERS
 MR N PHOTAY 14 SUN LANE GRAVESEND DA12 5HG
 1:50 @ A3 180423/5 OF 8 51M² PROPOSED FIRST FLOOR PLAN



WESTLEIGH DESIGN