


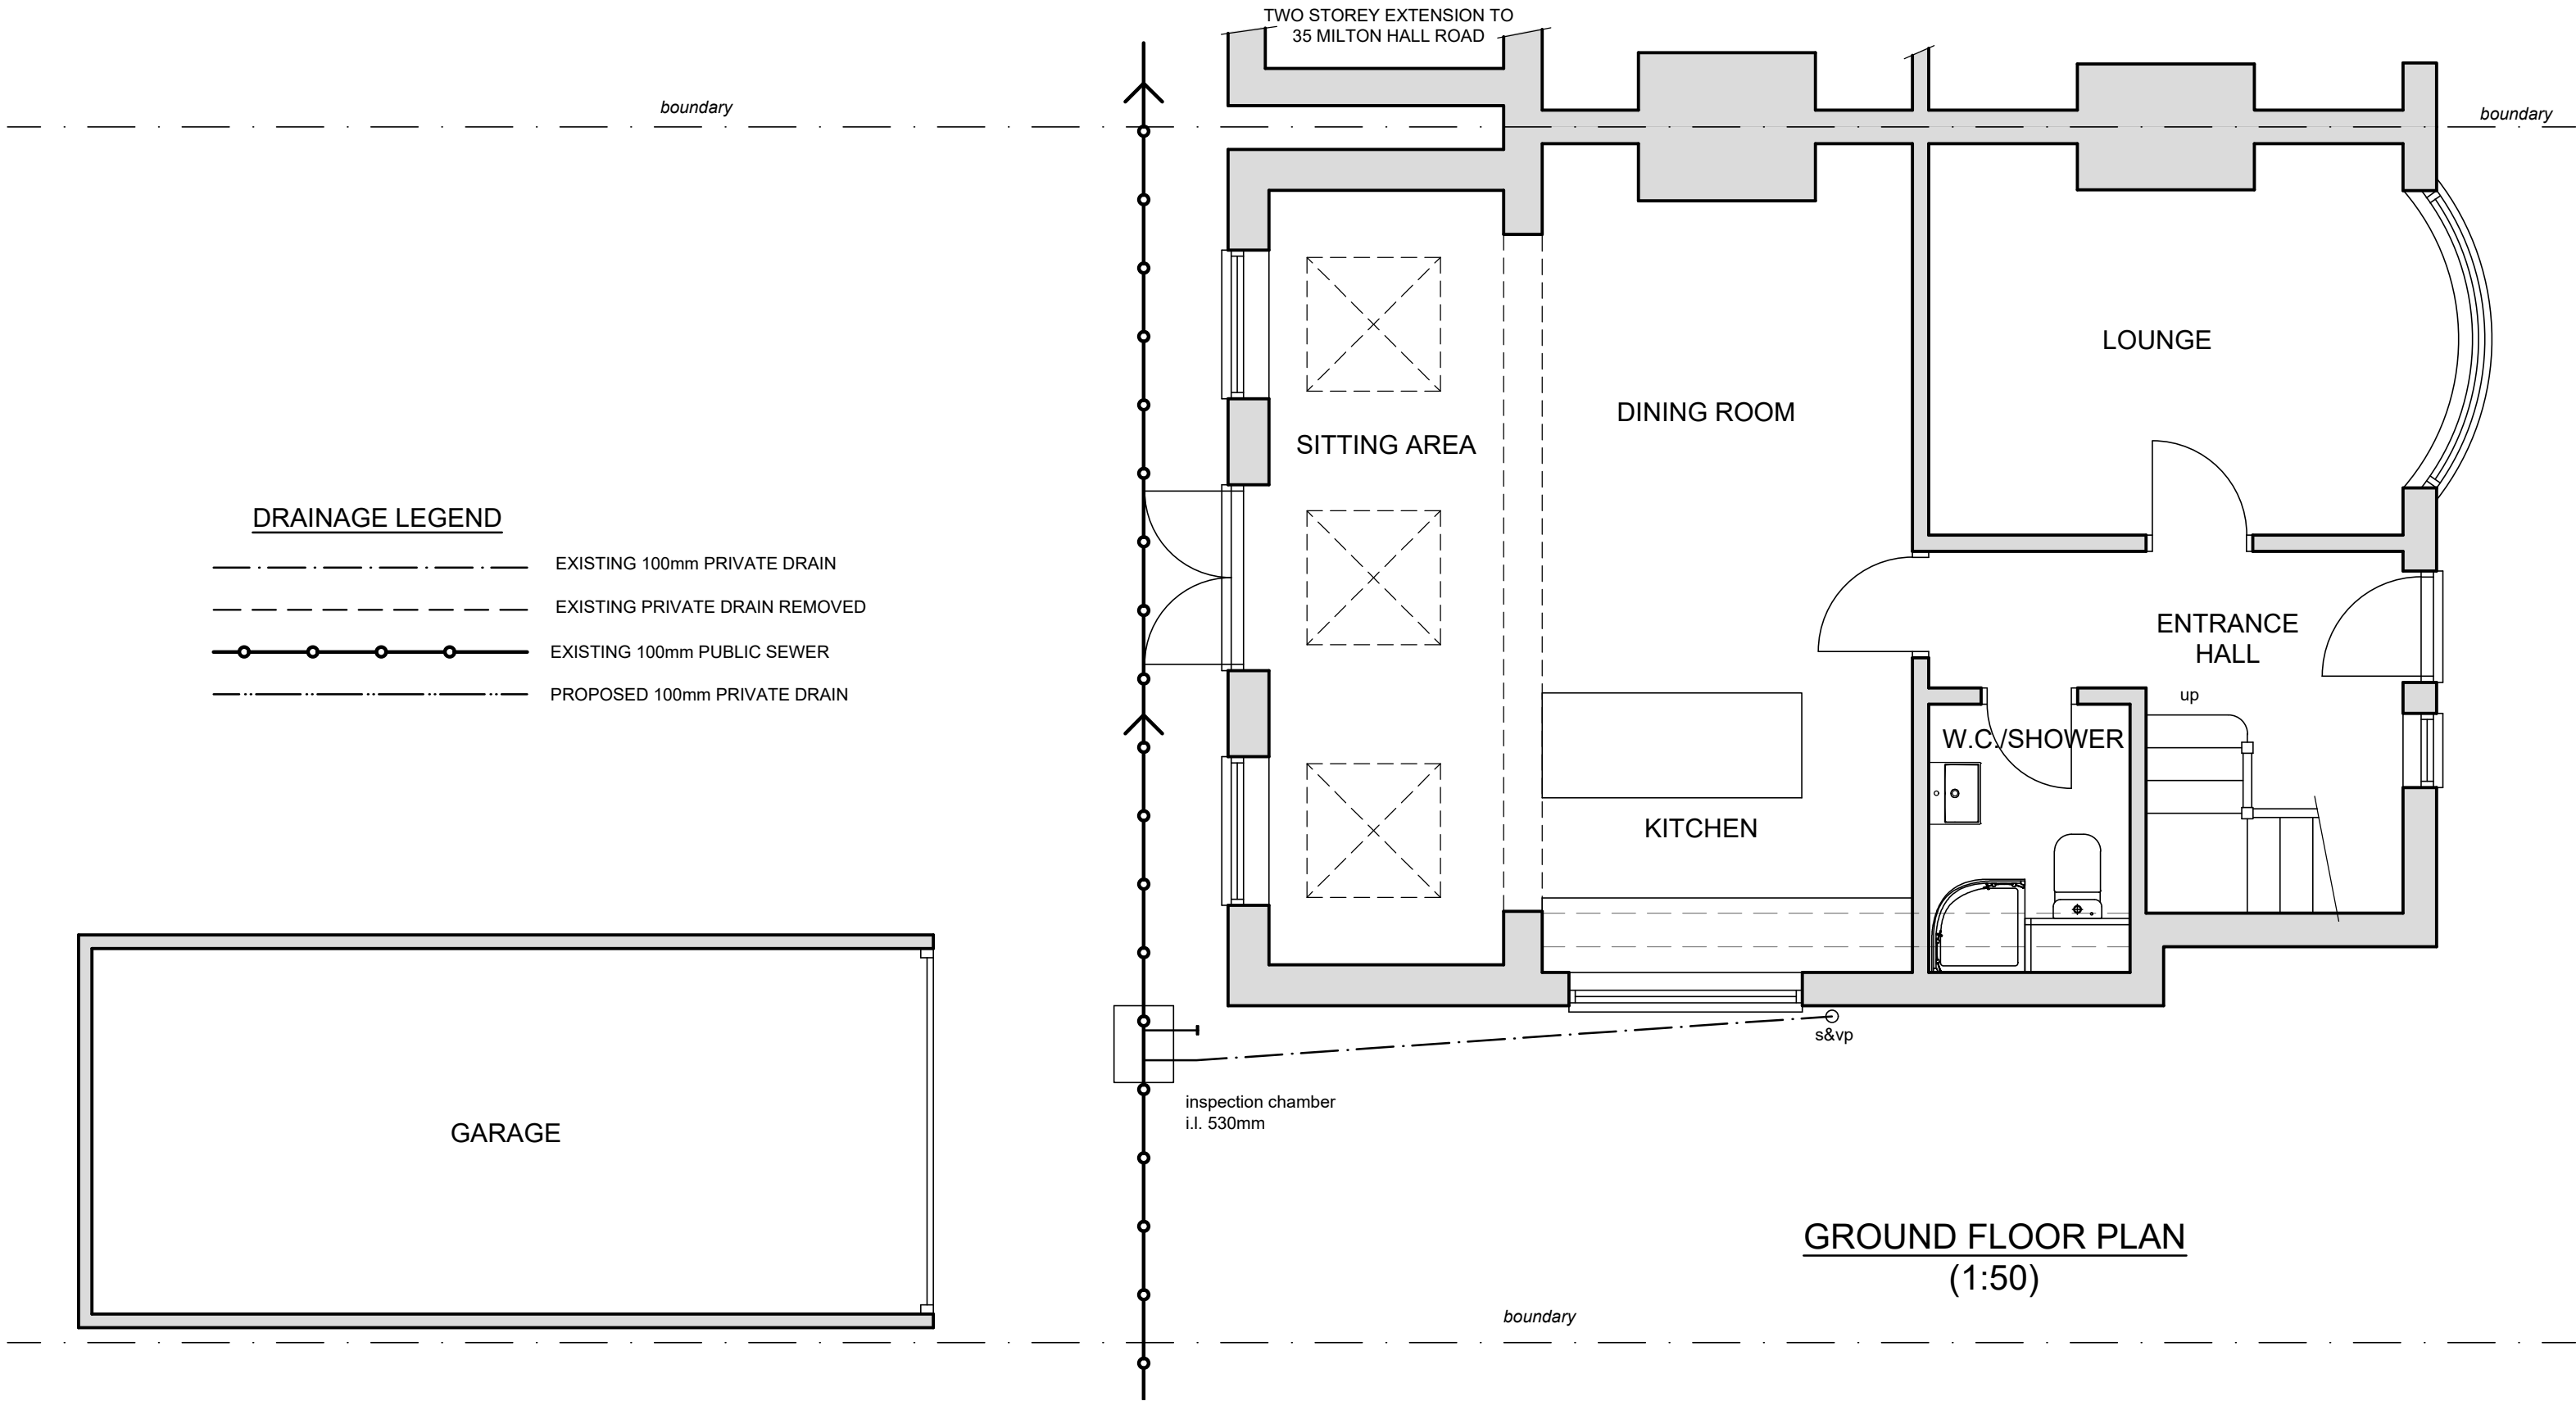


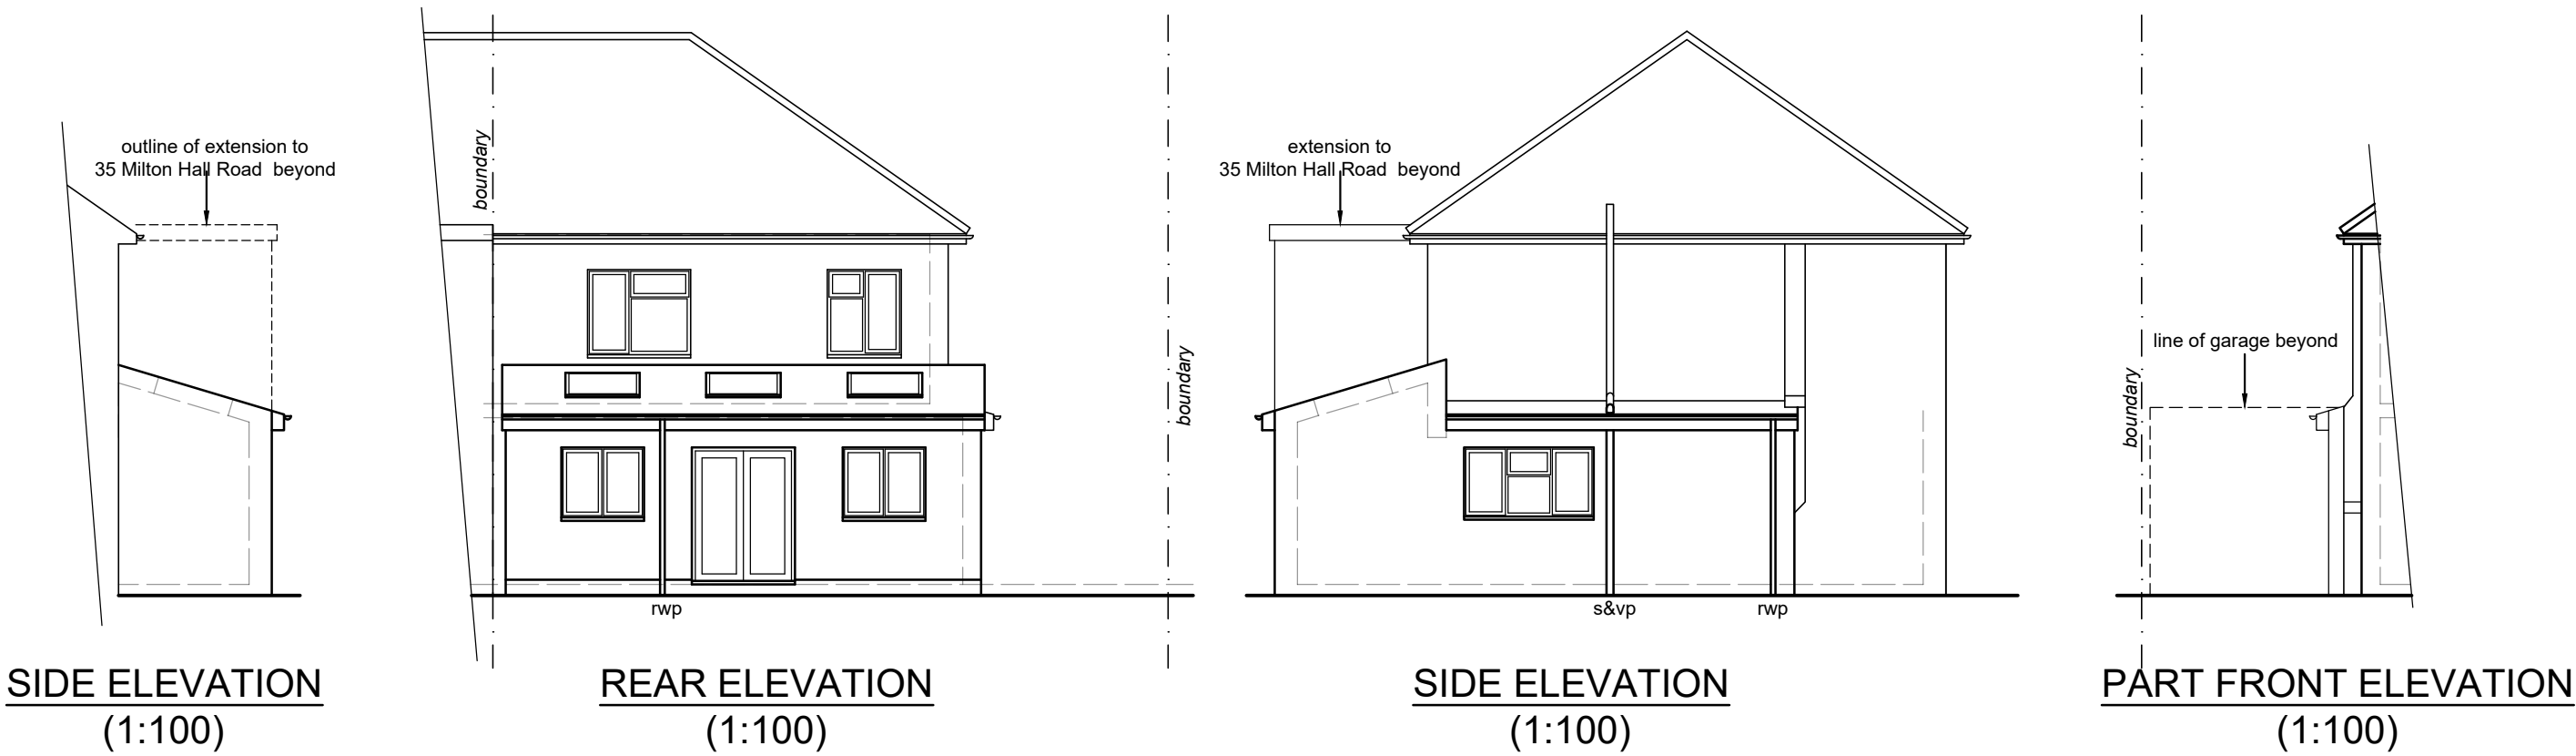

- DRAINAGE LEGEND**
- EXISTING 100mm PRIVATE DRAIN
  - EXISTING PRIVATE DRAIN REMOVED
  - EXISTING 100mm PUBLIC SEWER
  - PROPOSED 100mm PRIVATE DRAIN

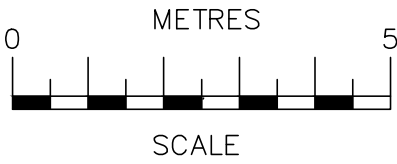

SCALE BAR @ 1:100

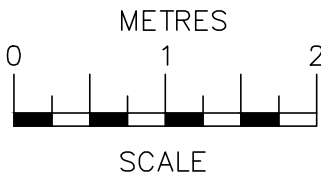

SCALE BAR @ 1:50

|   |                                                      |          |
|---|------------------------------------------------------|----------|
|   |                                                      |          |
|   |                                                      |          |
|   |                                                      |          |
| Date   | No                                                   | Revision |
| <b>Penfold Project Services</b>                                                                                  |                                                      |          |
| Epmarket, Wrotham Road, Meopham, Kent, DA13 0JH<br>Telephone: 01474 816690<br>e-mail: apenfold448@btinternet.com |                                                      |          |
| Job Title:   | 33 MILTON HALL ROAD<br>GRAVESEND<br>KENT<br>DA12 1QN |          |
| Dwg Title:   | PLANS & ELEVATIONS<br>AS EXISTING                    |          |
| Scale:   | 1:50 & 1:100 @ A2                                    |          |
| Dwg No.:   | 01                                                   |          |
| Date:   | October 2022                                         |          |