


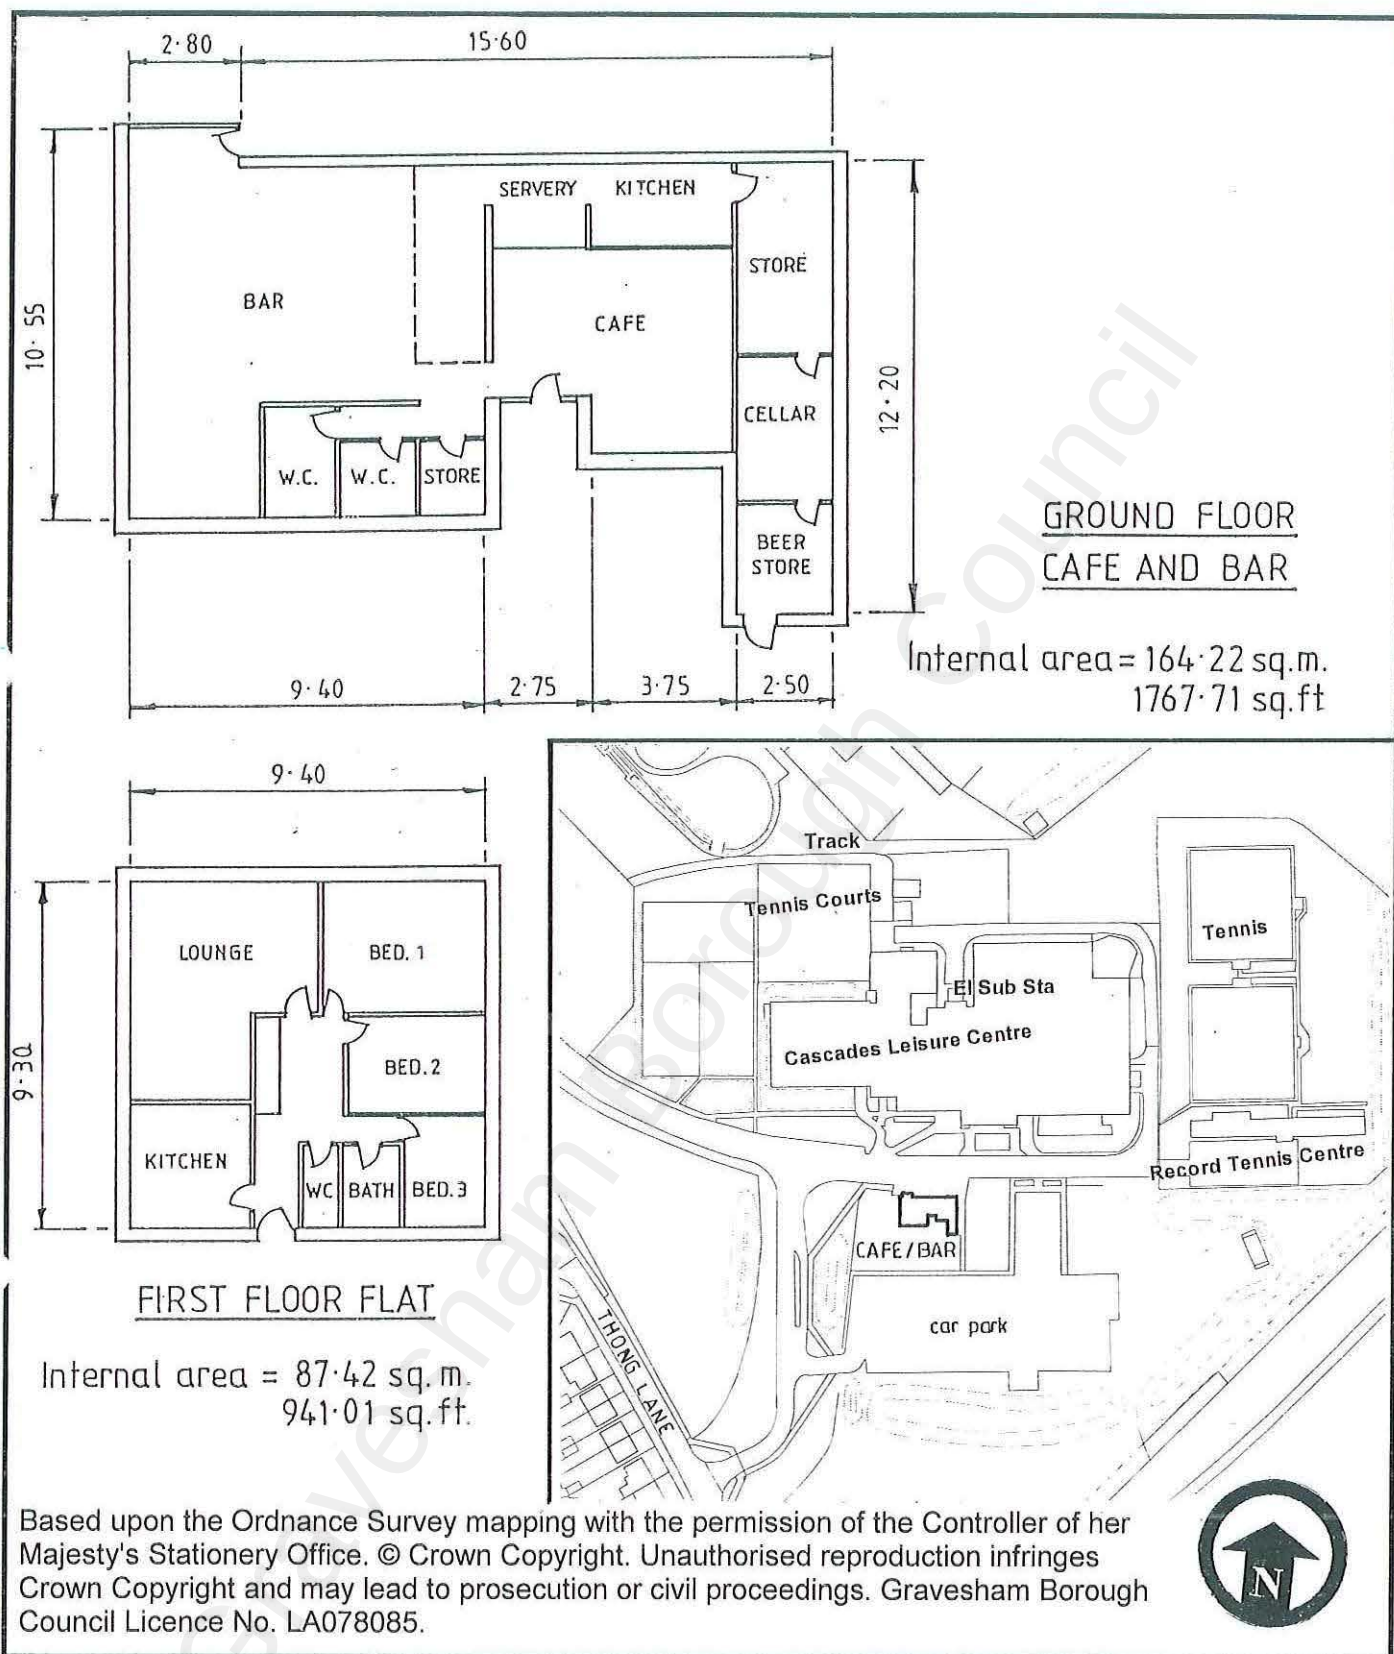

Project		
REAGAN'S CAFÉ & BAR CASCADES LEISURE CENTRE THONG LANE, GRAVESEND		
Drawn	BMW	Traced
Checked		Date 25 - 01 - 06
Drg		Scale 1/200 & 1/2500

Gravesham
Borough Council



Personnel and Asset Management Services
Civic Centre, Windmill Street, Gravesend, Kent
DA12 1AU. Tel: 01474 56 44 22