

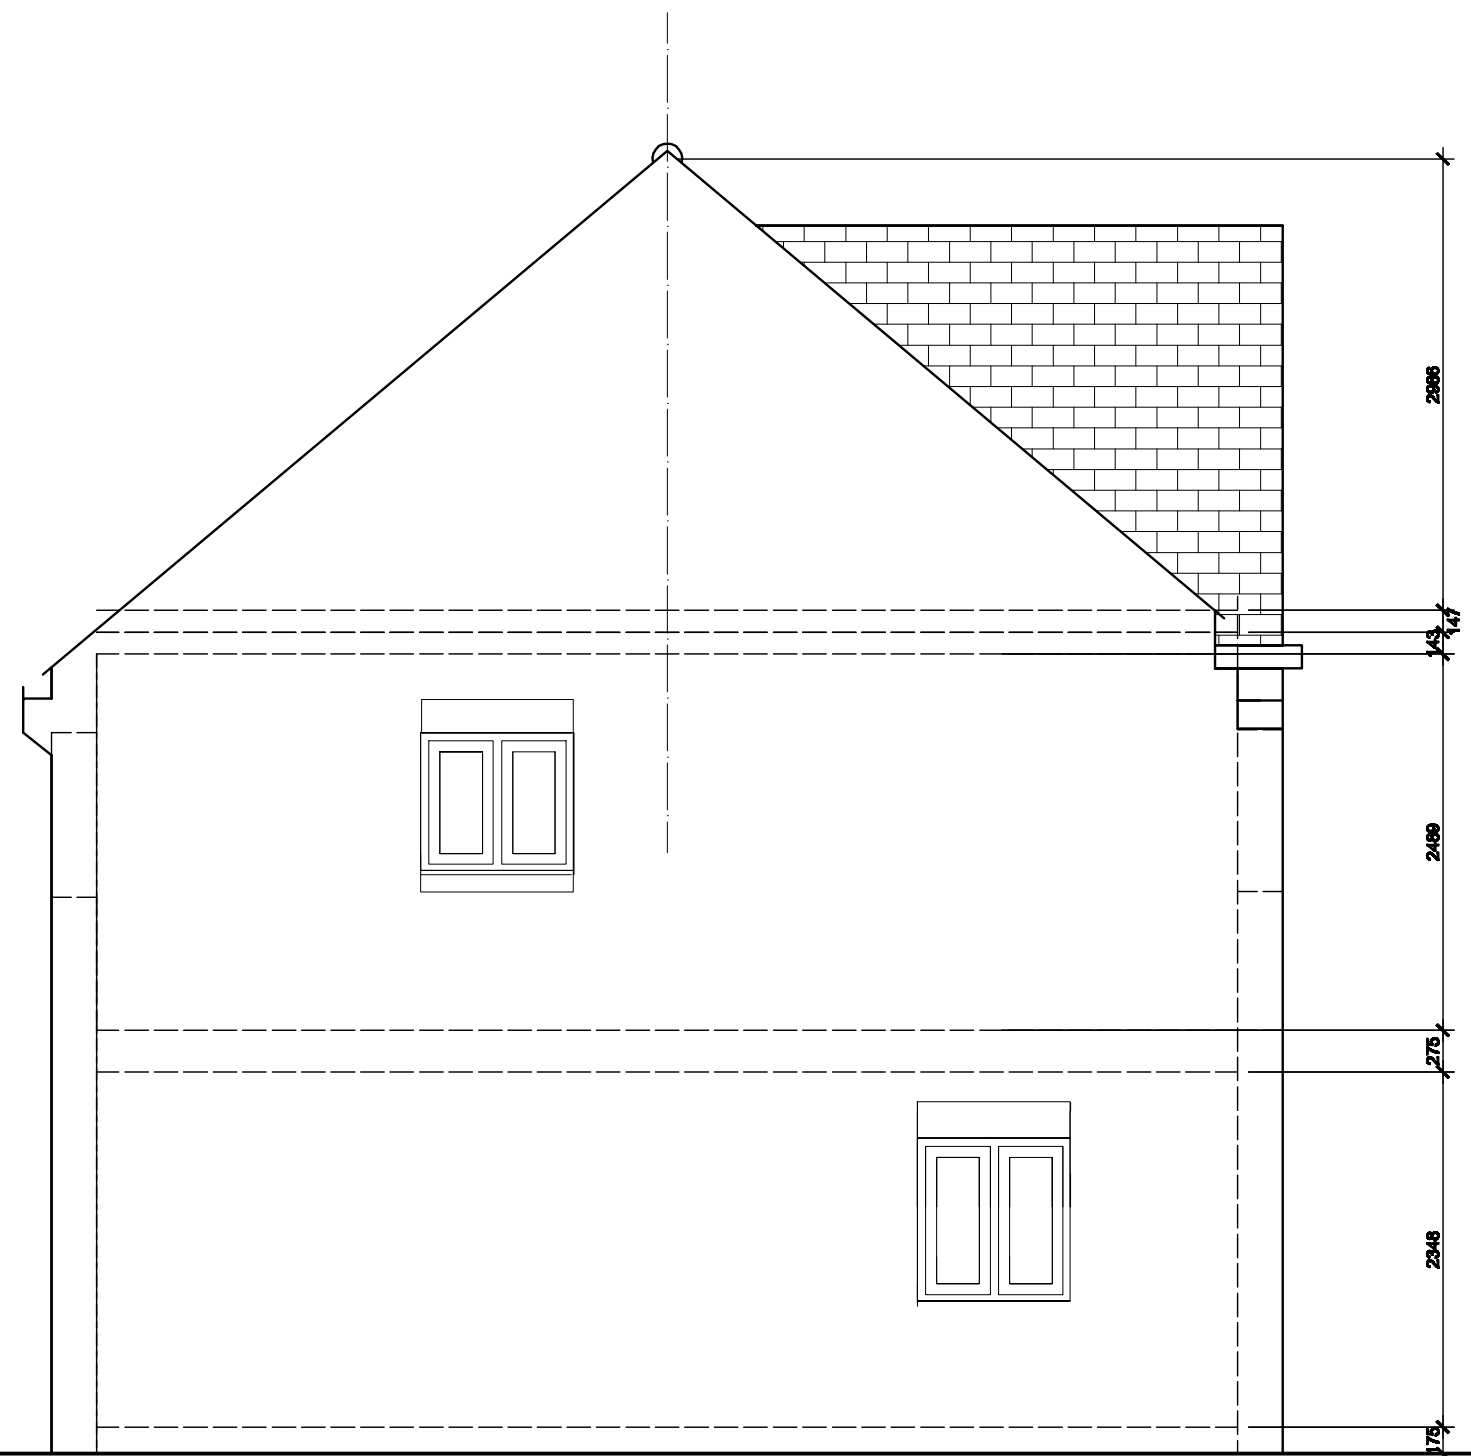


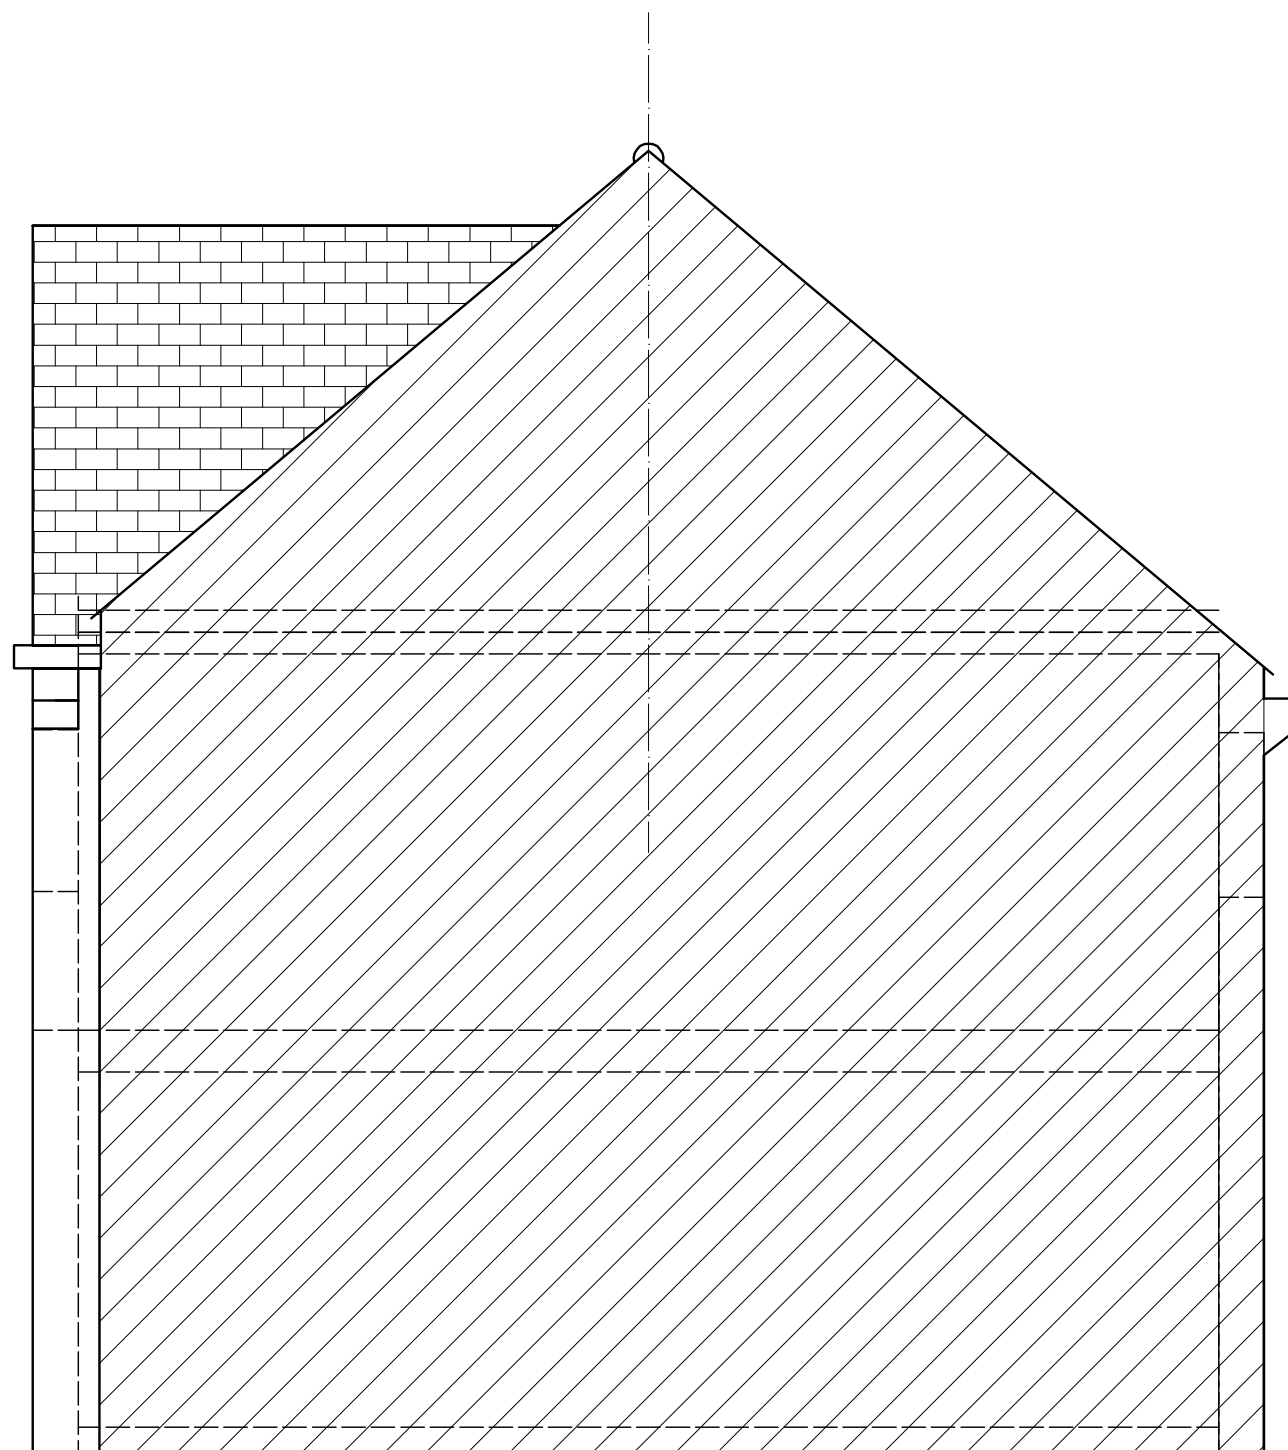

This drawing is © P.J.Stasch Architect 2024
This drawing may not be copied by any third parties
without prior permission

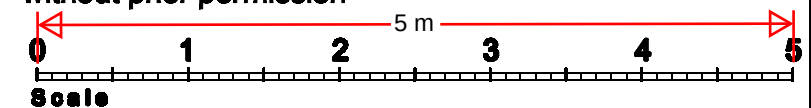

Plans, drawings and material submitted to the council
are protected by the Copyright Acts (Section 47, 1988 Act).
You may only use material which is downloaded
or printed for consultation purposes.
Further copies must not be made without written
prior permission of the copyright owner.

3DArch Studio
2, Panmuir Road
London SW20 0PZ
Pawel J. Stasch Architect RIBA

Drawing title:
House extension
Flank elevations
Survey - existing

Job title:
88 Lanes Avenue
Gravesend
DA11 7HS

Job no:

C/S/S

Scale:

Date:

1:50@A3 10.12.24

Drawing no:

Revision suffix:

Drawn by:

Checked by:

5

P.J.S.