


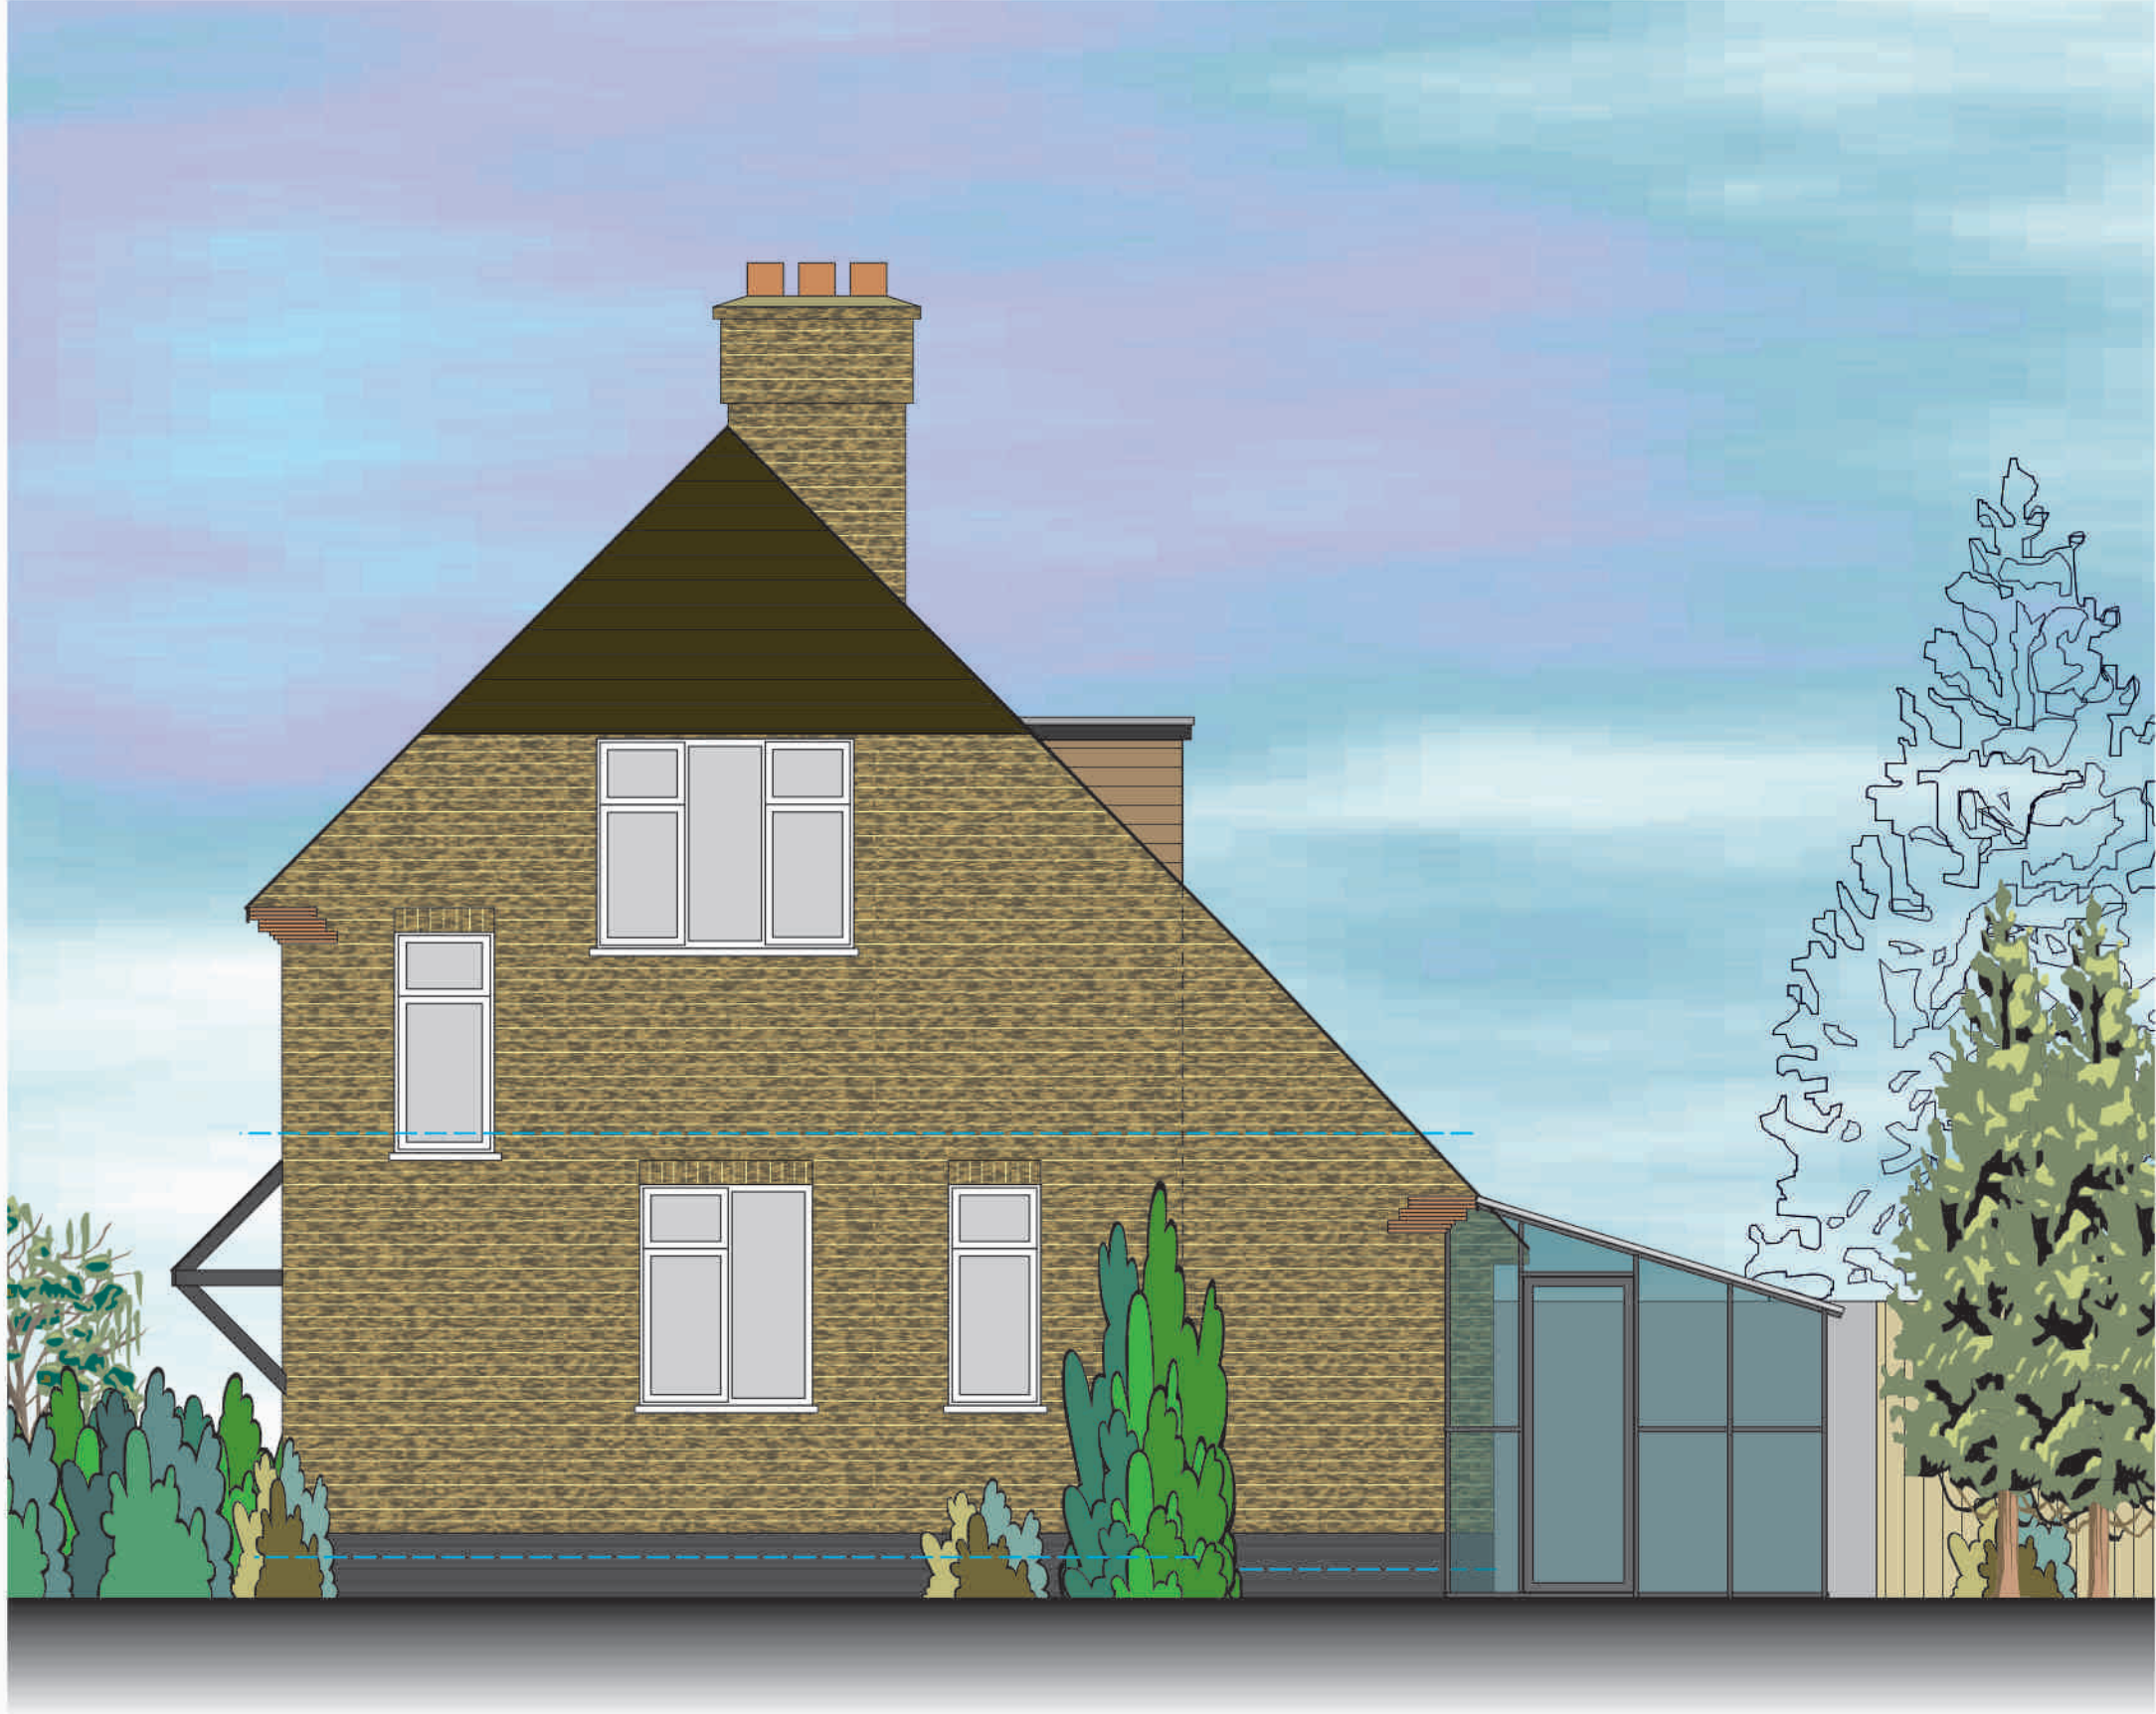


Existing Side Elevation - 1:50 NORTH



Existing Front Elevation - 1:50 EAST



Existing Rear Elevation - 1:50 WEST

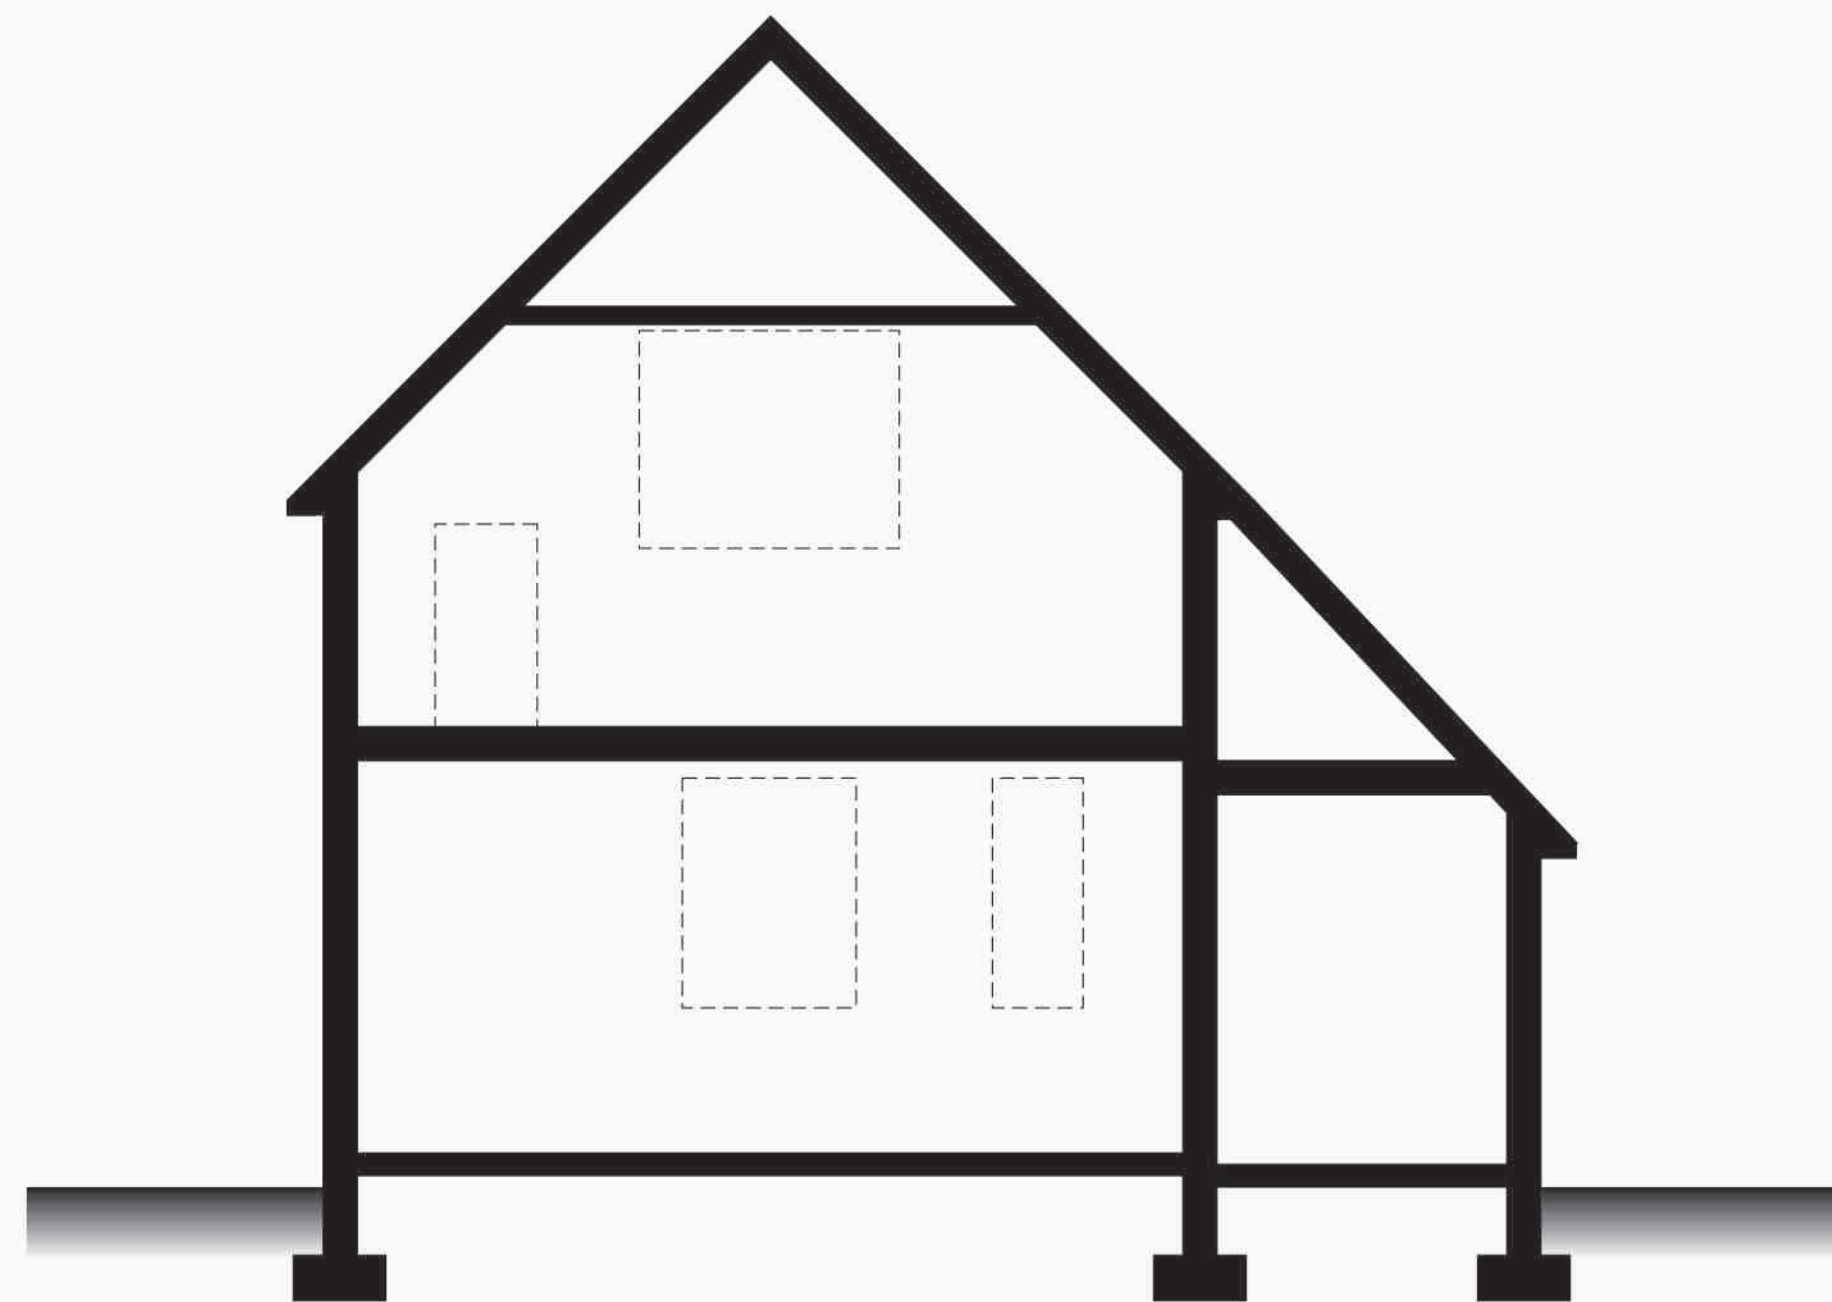

Existing Cross Section - 1:50