


Location Plan 1:2500 @A3

40 East Terrace

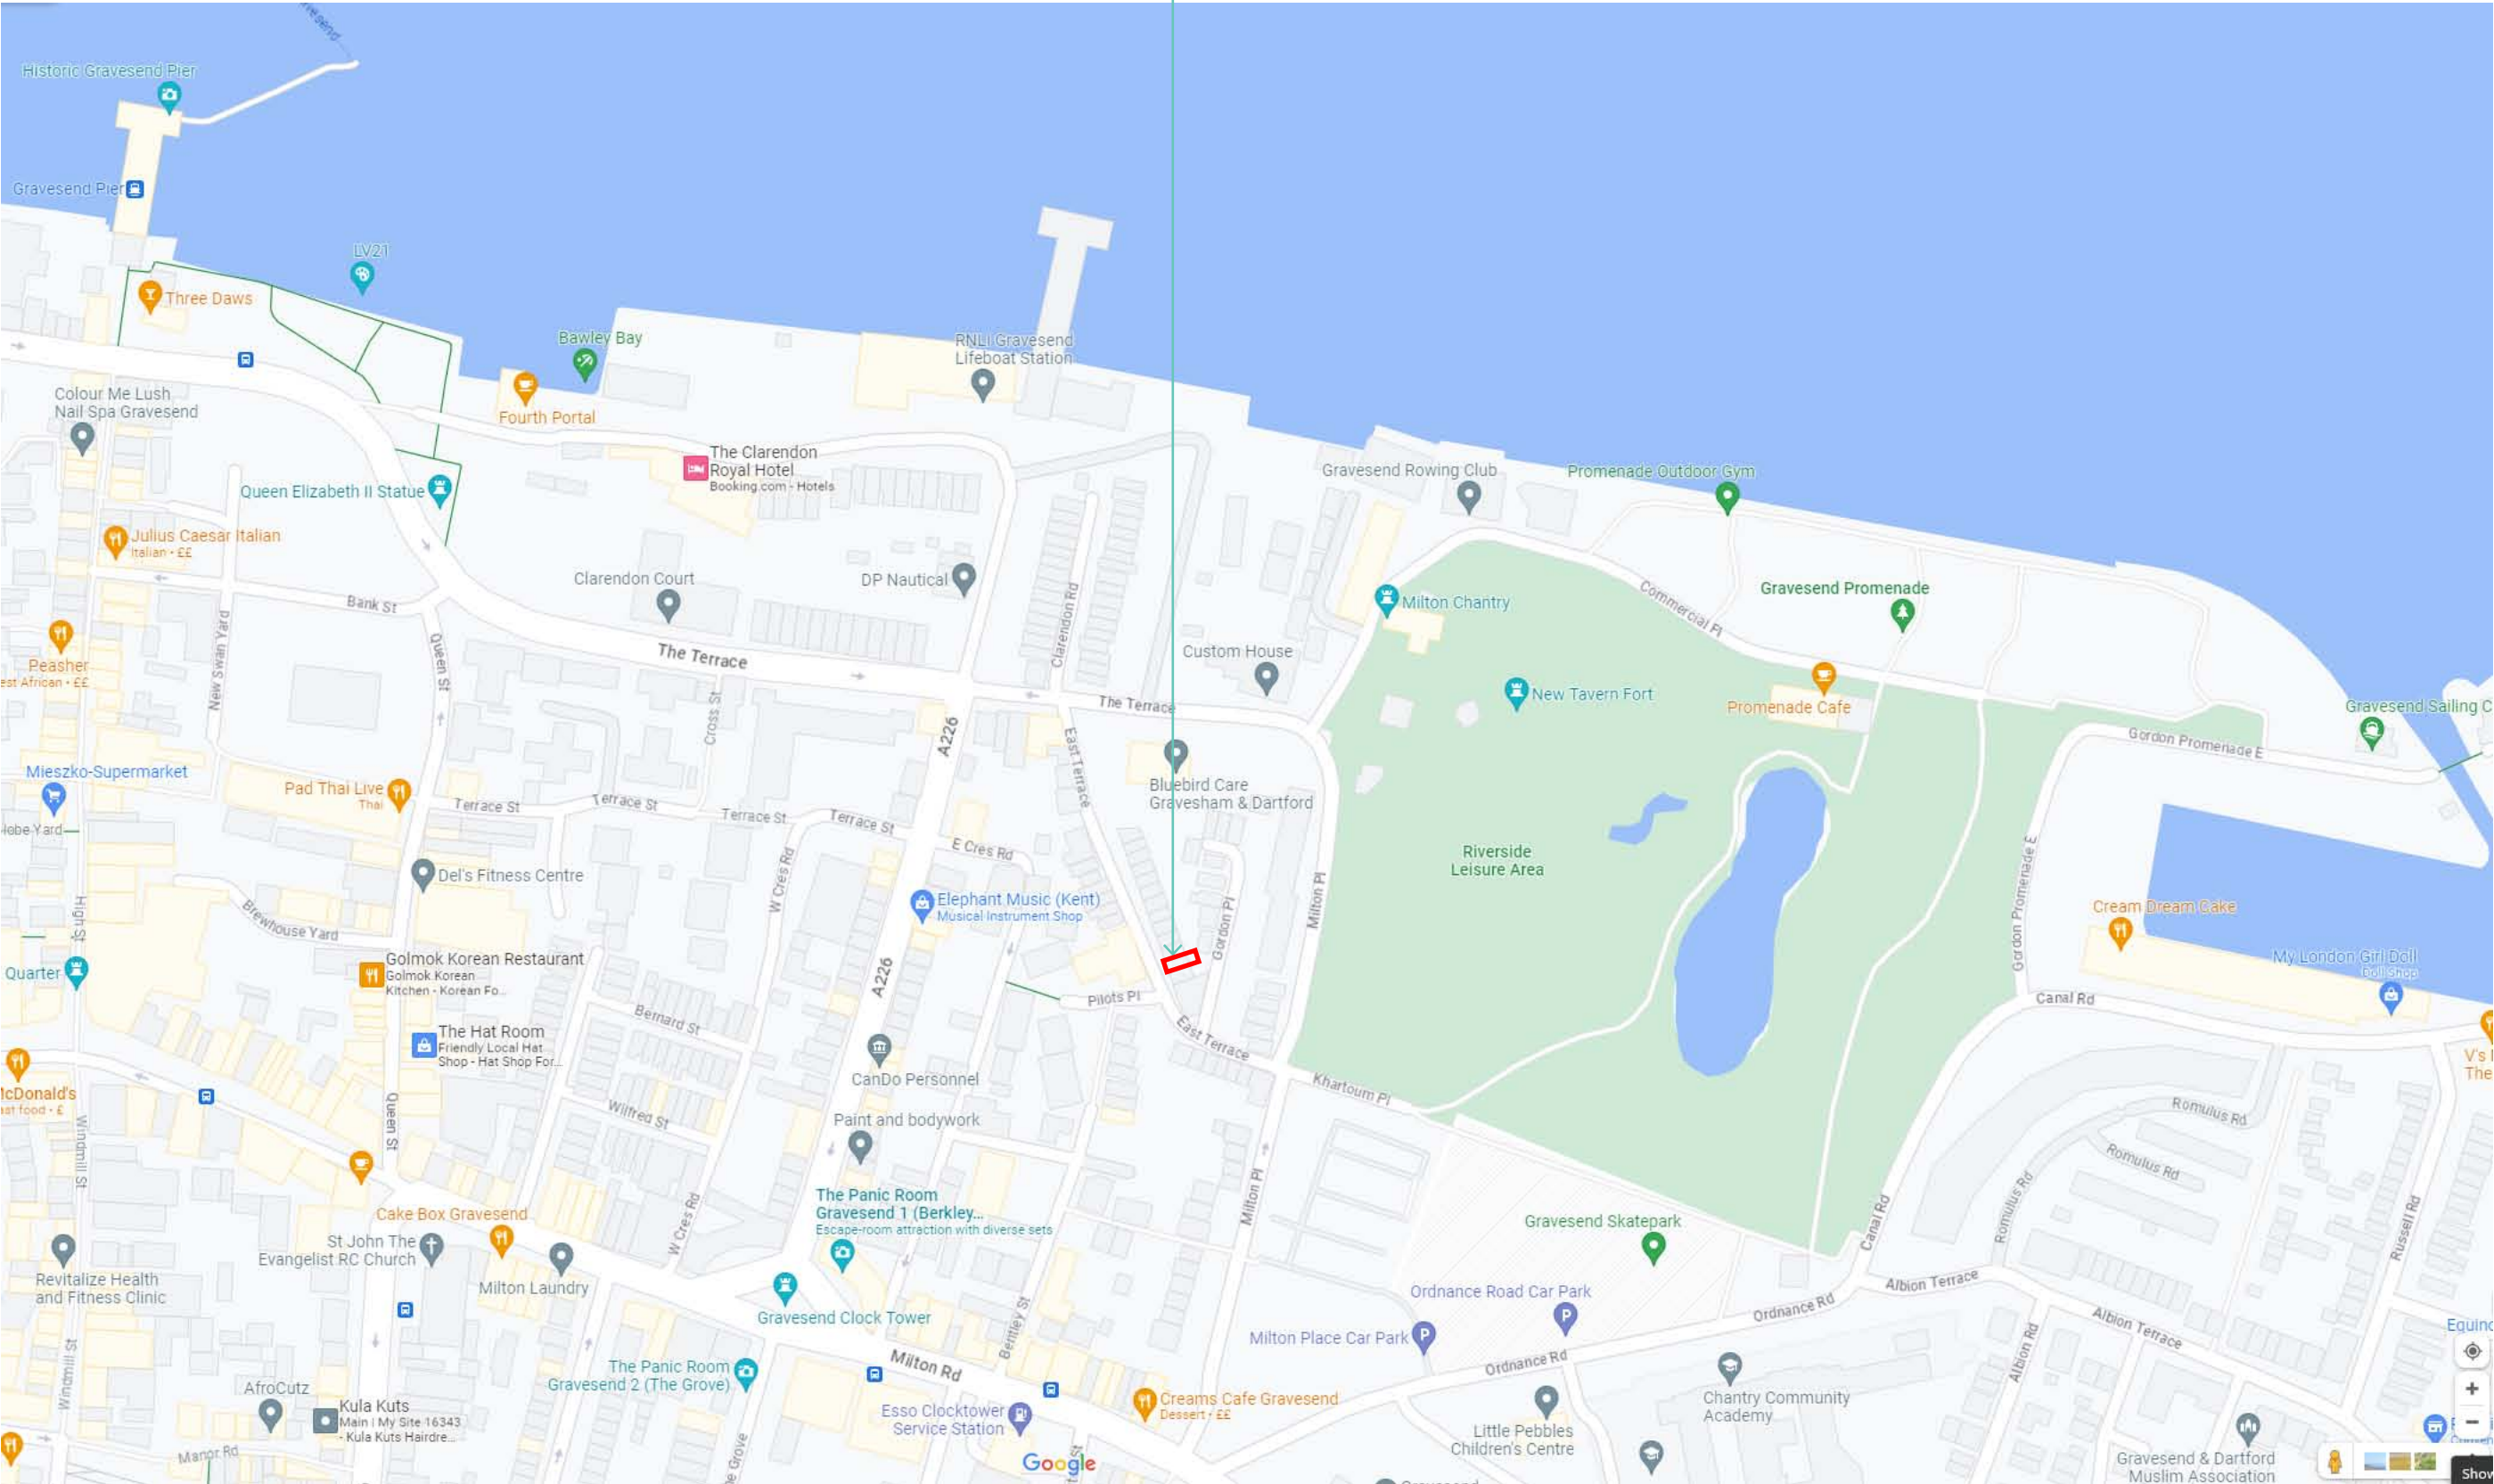

2023_02 dwg 01 A

