



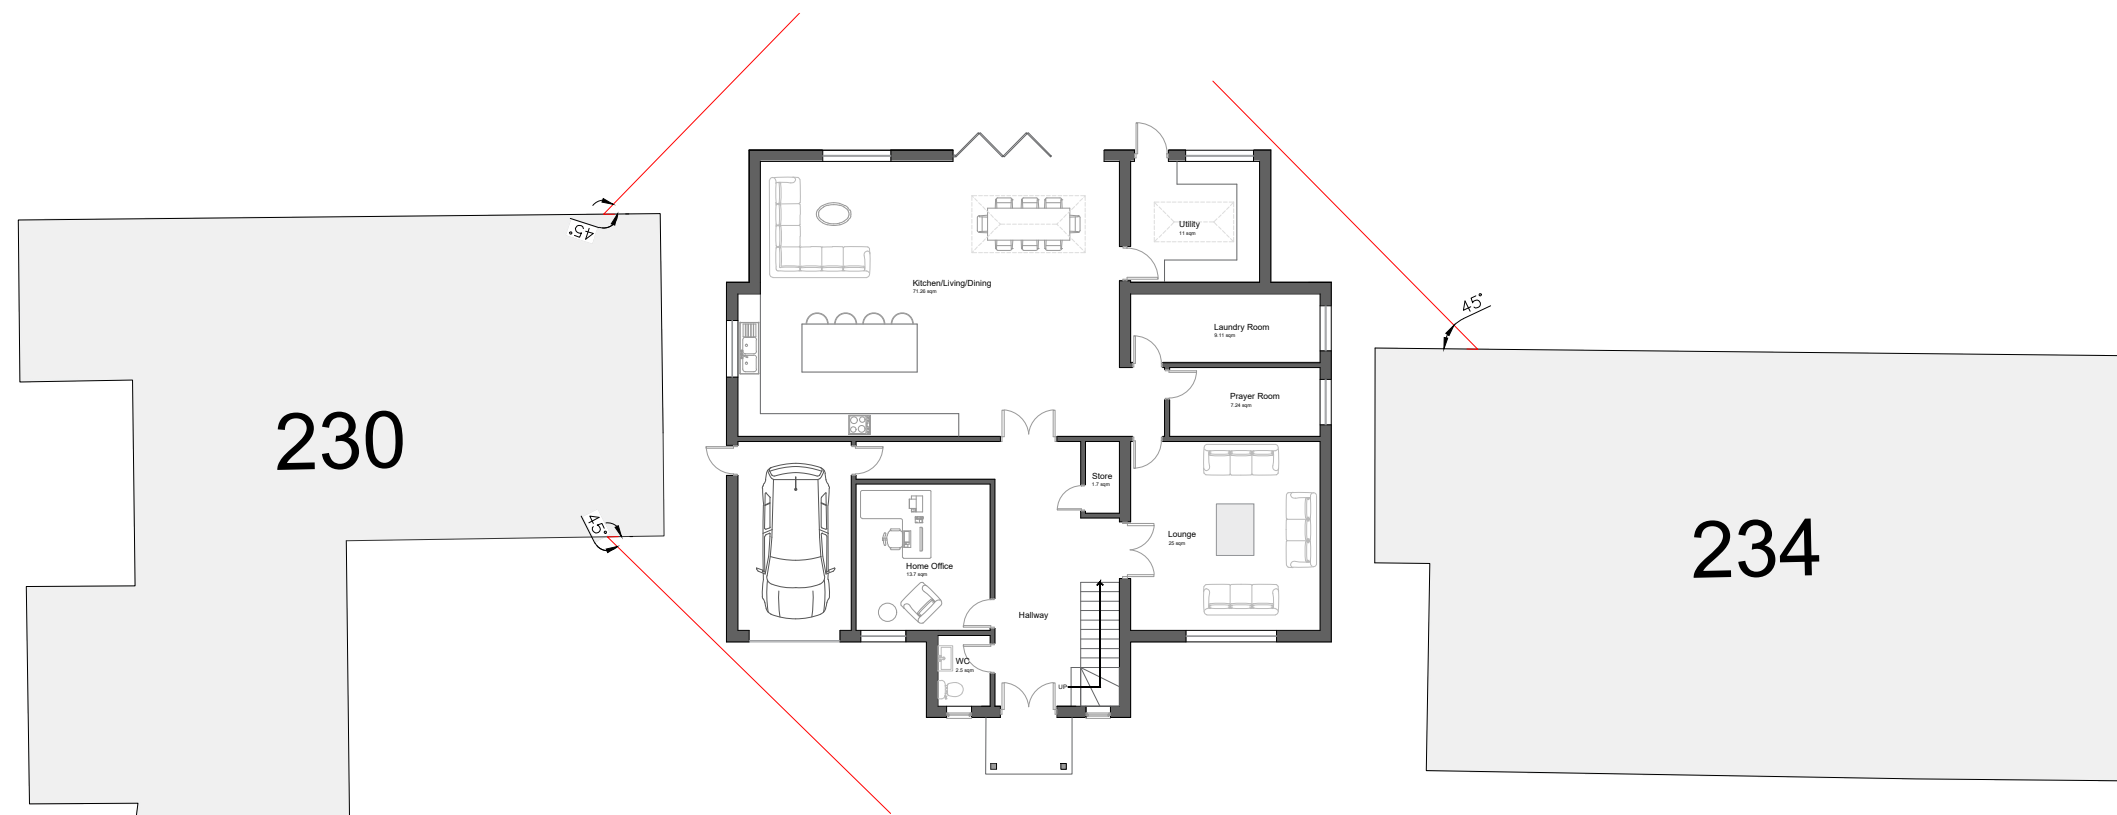


45 Degree Test on plan from nearest front and rear windows of the adjoining properties

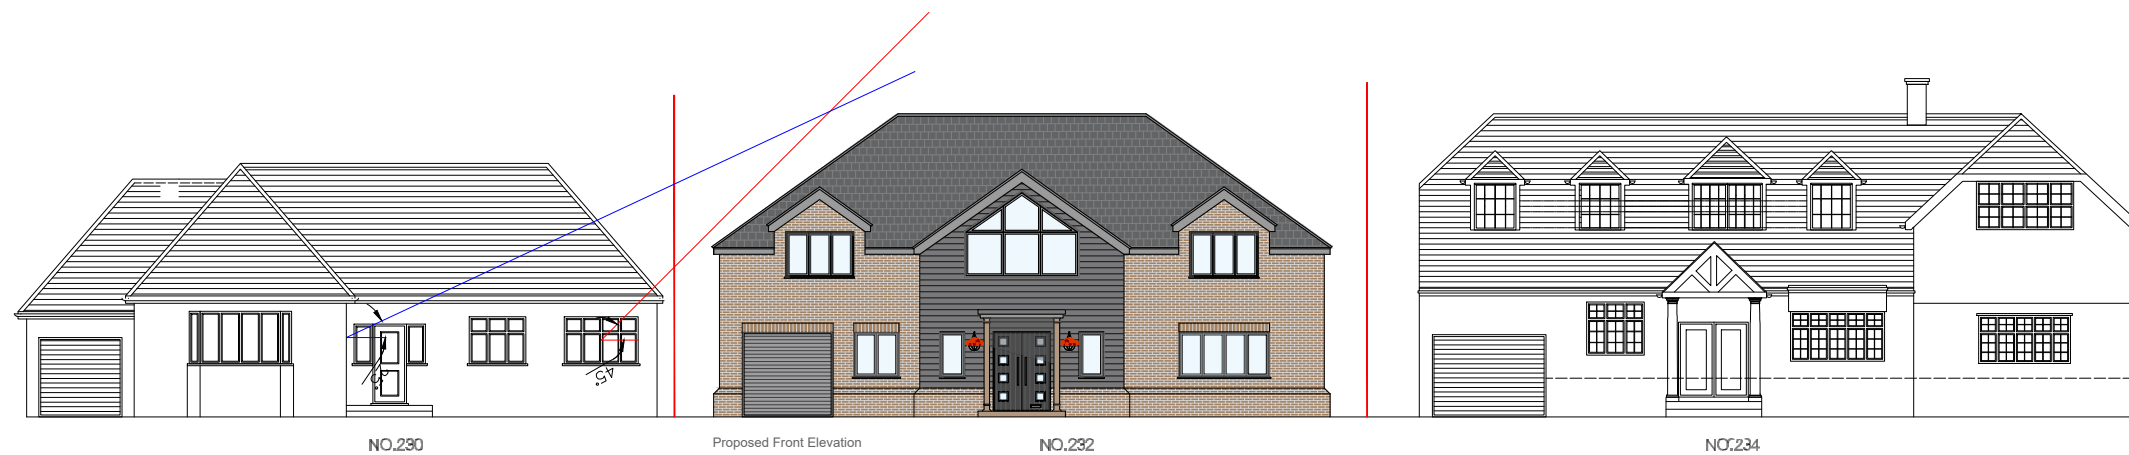

45 and 25 Degree Test on elevation from nearest front windows of the adjoining properties

1:200

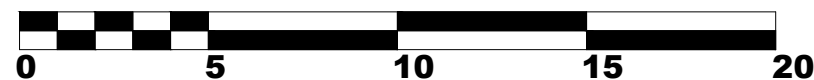

Site:
232 Singlewell Rd
Gravesend
DA11 7RE

Title:
45 and 25 Degree Test

Scale at A3:
1:200

Date:
16/12/2024

Drawing no.:
007

Revision:
A