


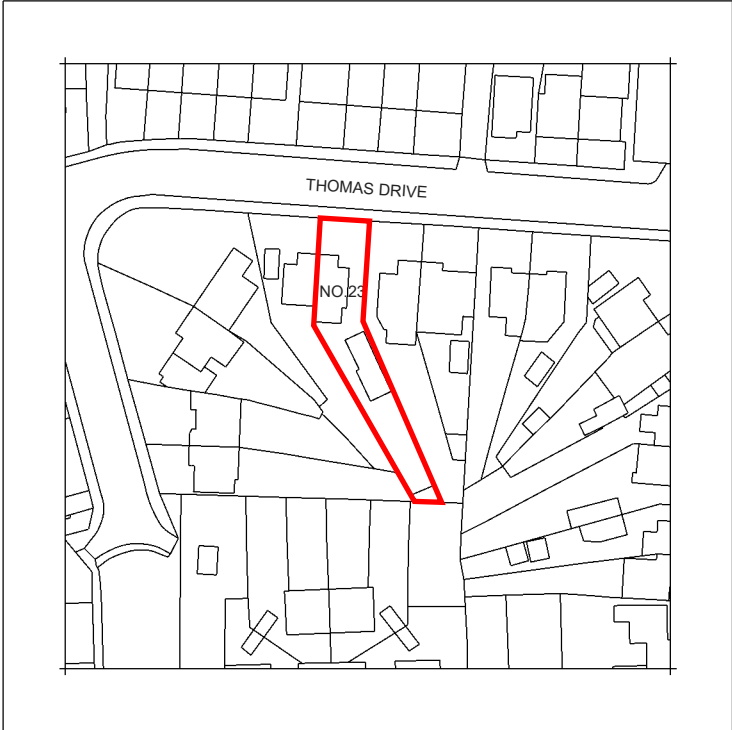

23 THOMAS DRIVE
GRAVESEND
KENT DA12 5PY

Steve Baker Architect
78 Pound Road East Peckham Tonbridge Kent TN12 5BJ
18 Hatton Place London EC1M 8RU
T: +44 (0)1622 870275
E: contact@stevebakerarchitect.com
W: www.stevebakerarchitect.com

S	R	Date	Description
			Note - Do not scale from this drawing except for planning application purposes. All dimensions must be checked on site by the contractor and any discrepancies reported immediately.
			© COPYRIGHT 2024 STEVE BAKER ARCHITECT Ordnance Survey. © Crown Copyright 2024. All rights reserved. Supplied by UK Map Centre Licence number 100046957.



MR and MRS C. LOCK



Client: MR and MRS C. LOCK
Project Title: 23 THOMAS DRIVE, GRAVESEND
Status: PLANNING Stage: P Scale: 1:625/1250 Sheet: A1/A3

Drawing Title: LOCATION PLAN
Project No: A25340 Disc: A Building: - Package: - Drawing No: 1000 Revision: -