


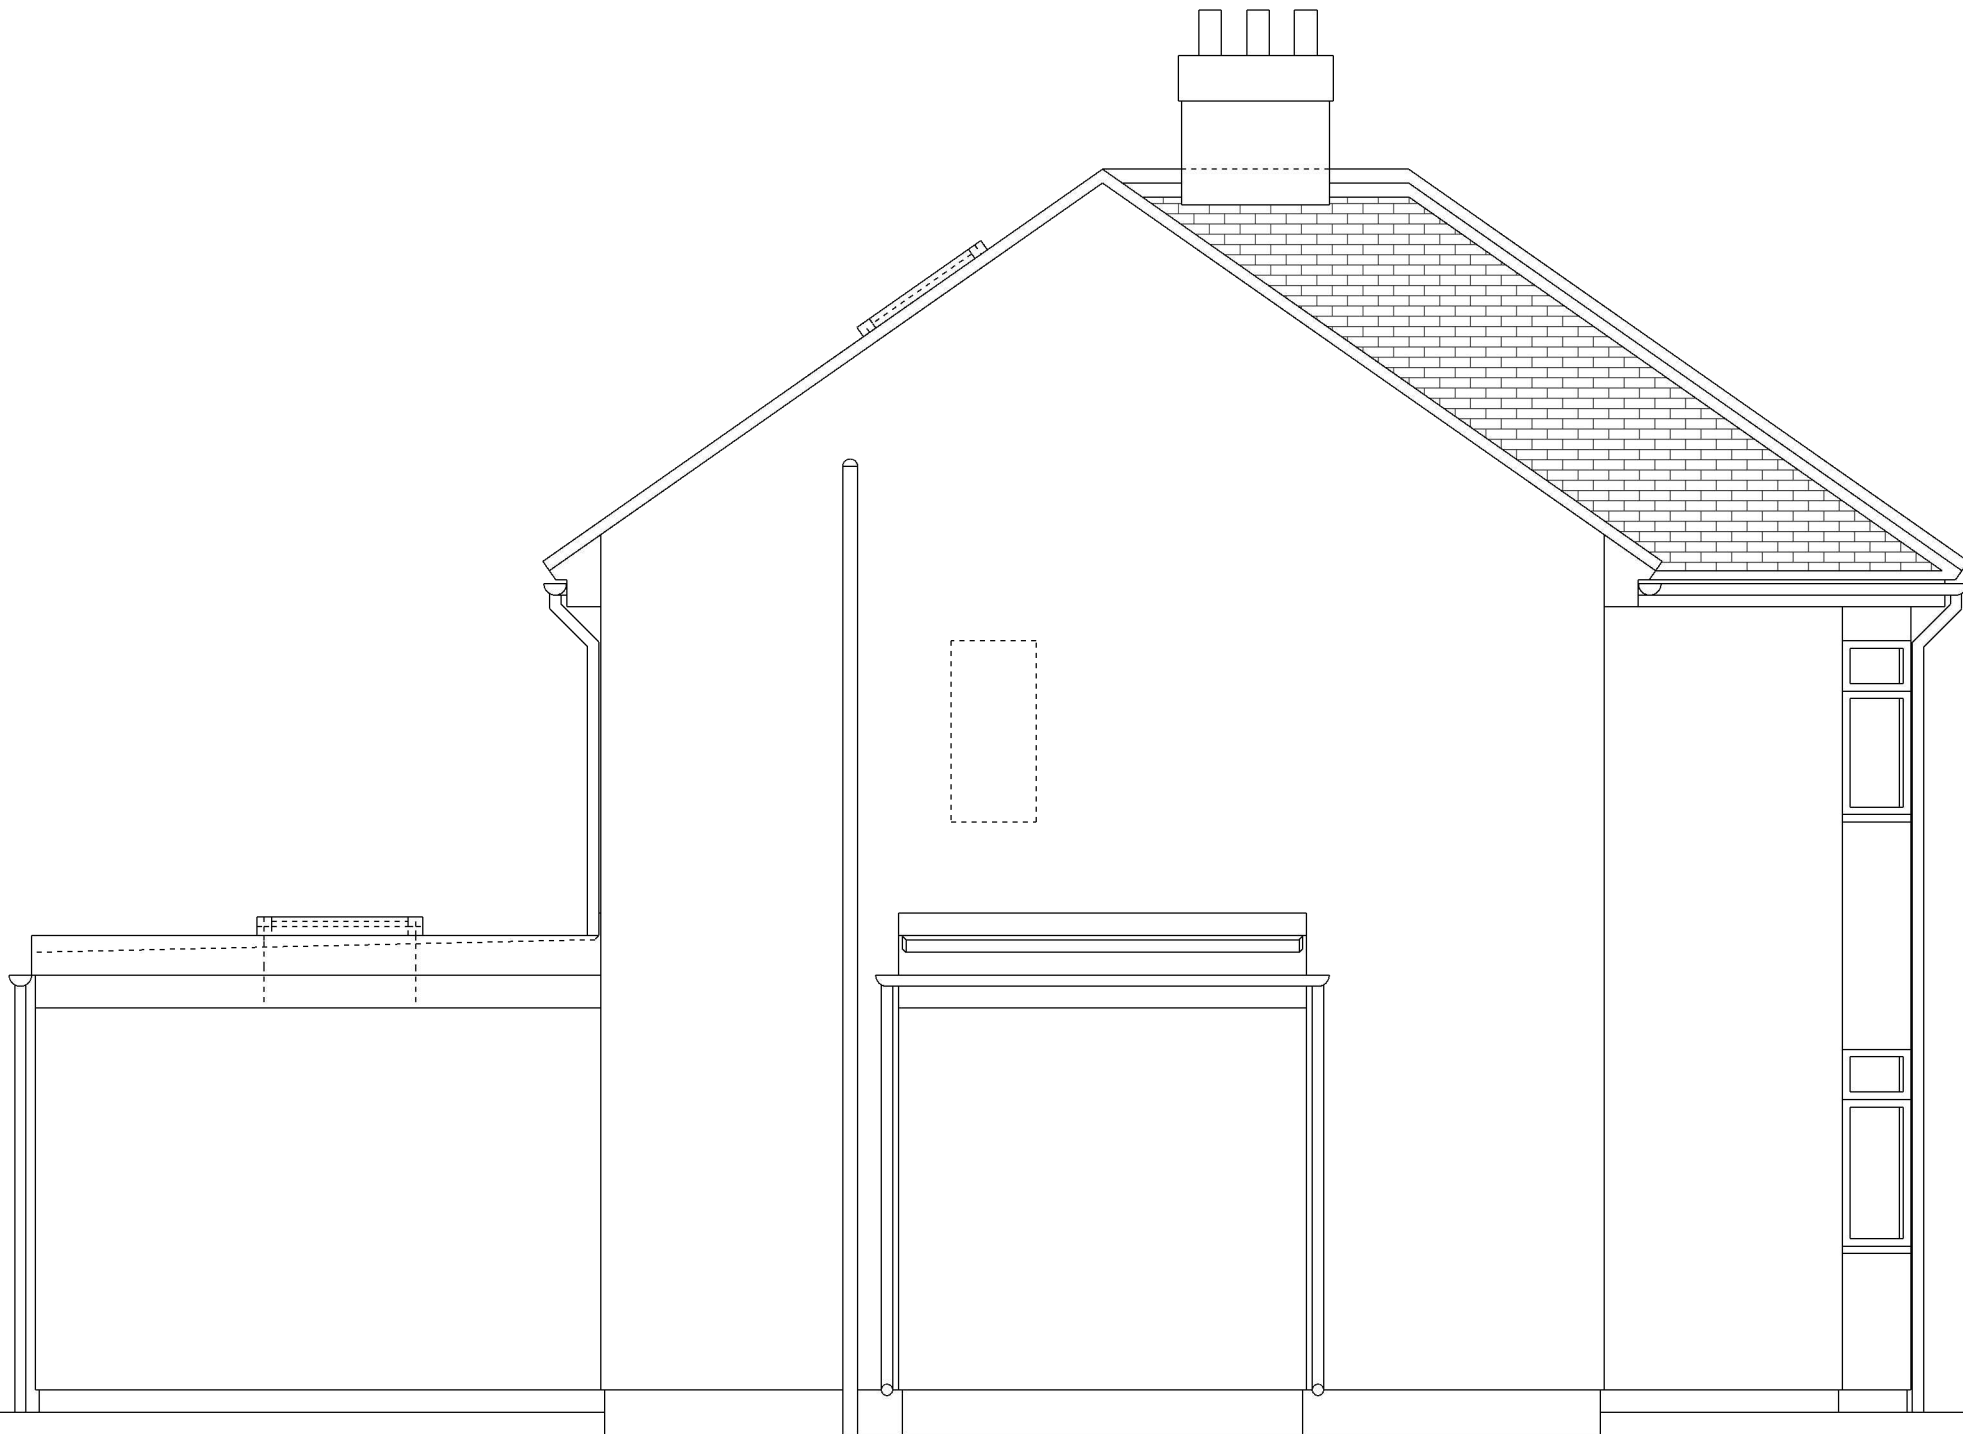

EXTERNAL MATERIALS

ROOF

GREY GRP/EPDM FLAT ROOF FINISH

EXTERNAL WALL

RENDER TO MATCH EXISTING

EXTERNAL ROOFLIGHTS, DOORS AND WINDOWS

WHITE RAL9010 (GREY RAL7016 ROOFLIGHTS) TIMBER/METAL/UPVC FRAMED CLEAR/OPAQUE DOUBLE GLAZED TO MATCH EXISTING

RAINWATER AND SANITATION GOODS

BLACK METAL/UPVC TO MATCH EXISTING