


Ruderal species - 225 sqm

Sealed surfaces - 950 sqm

Modified grassland - 25 sqm

- Site boundaries

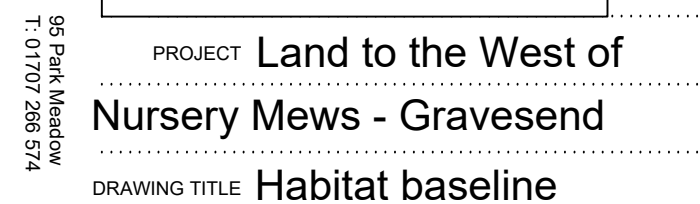

.....
BNG

DATE 05.12.24 DRAWN SG

SCALE 1:200

STATUS PLANNING

JOB NO. 0286

DRAWING NO. **L011** REVISION **_**

T: 01707 266 574

M: 07790451553

AL9 3712
sylviegabbey@me.comAL9 3ME
y@me.com

Note: The original drawing was produced in colour.
A monochrome copy should not be relied upon.