




A scale bar with a total length of 5m, divided into four segments of 1m each. The first segment is labeled '1:50' and the second segment is labeled 'scale bar'.


1:50

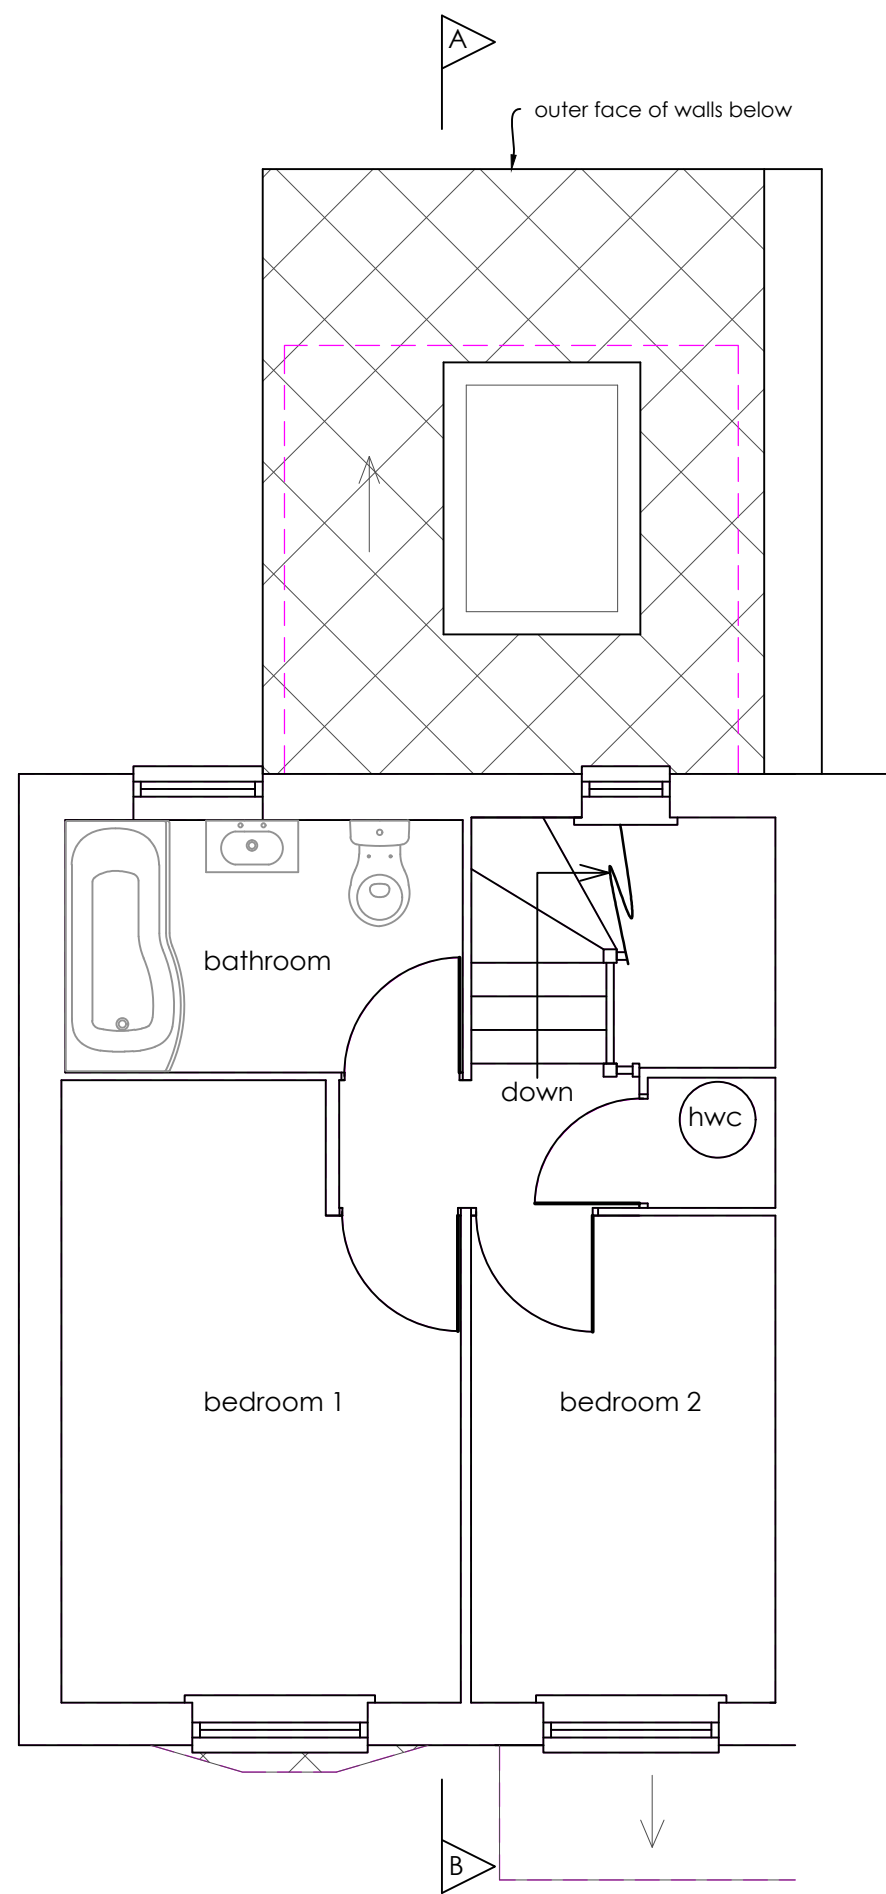


1:100





1:100

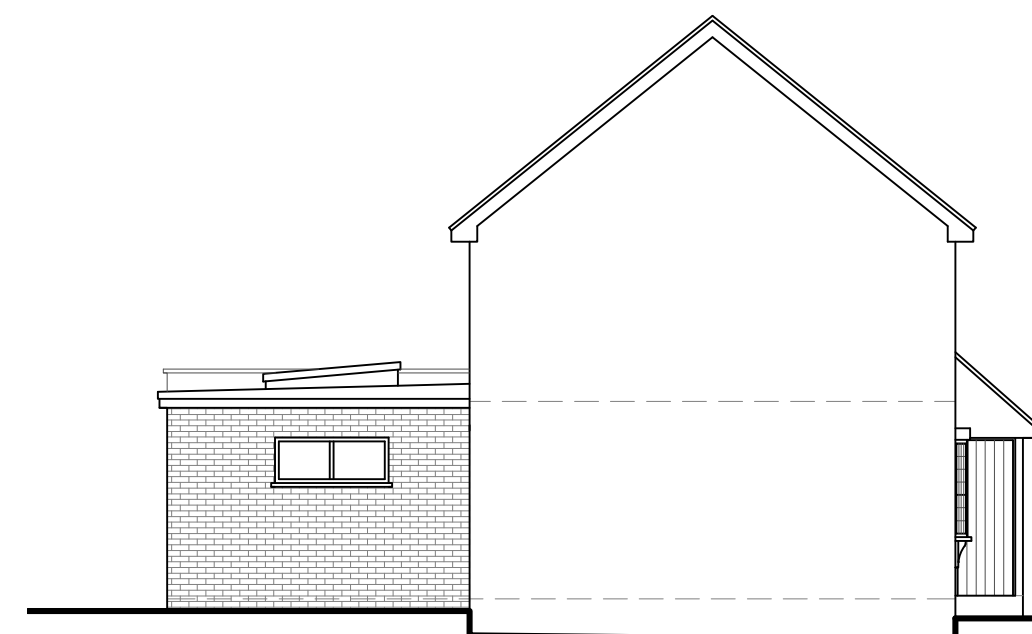

1:100

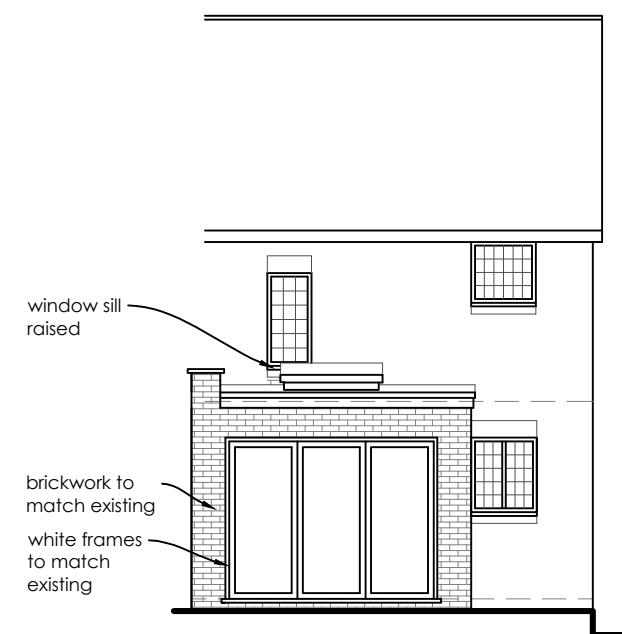

1:100

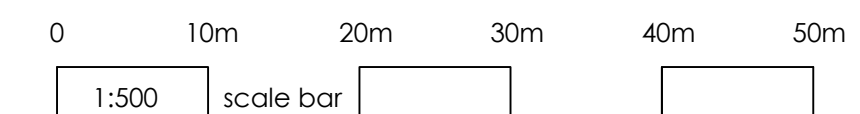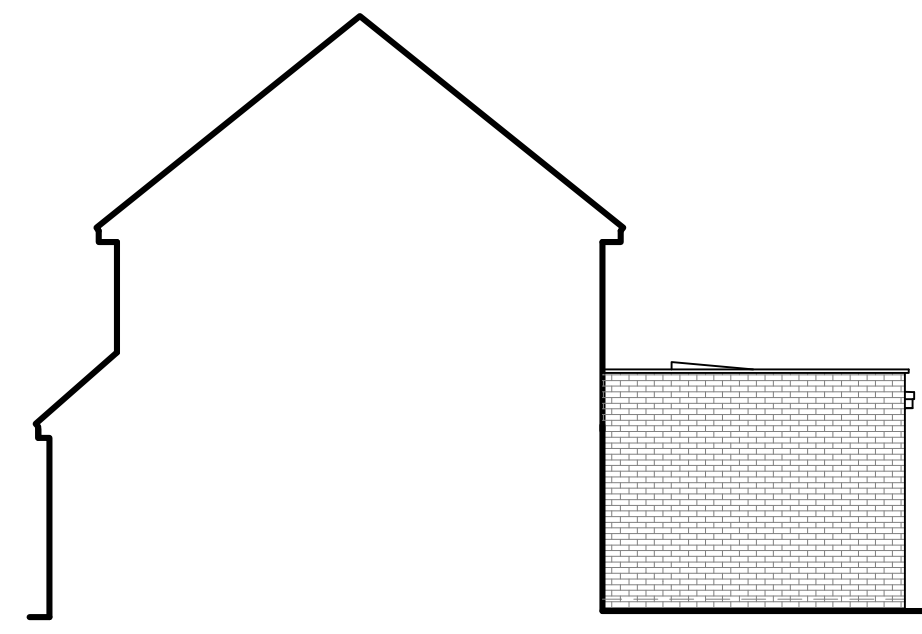

Date: Apr 2026	Scale: @ A1	Drawn: SM	Plan no: SM584.2	Revision
-------------------	----------------	--------------	---------------------	----------