


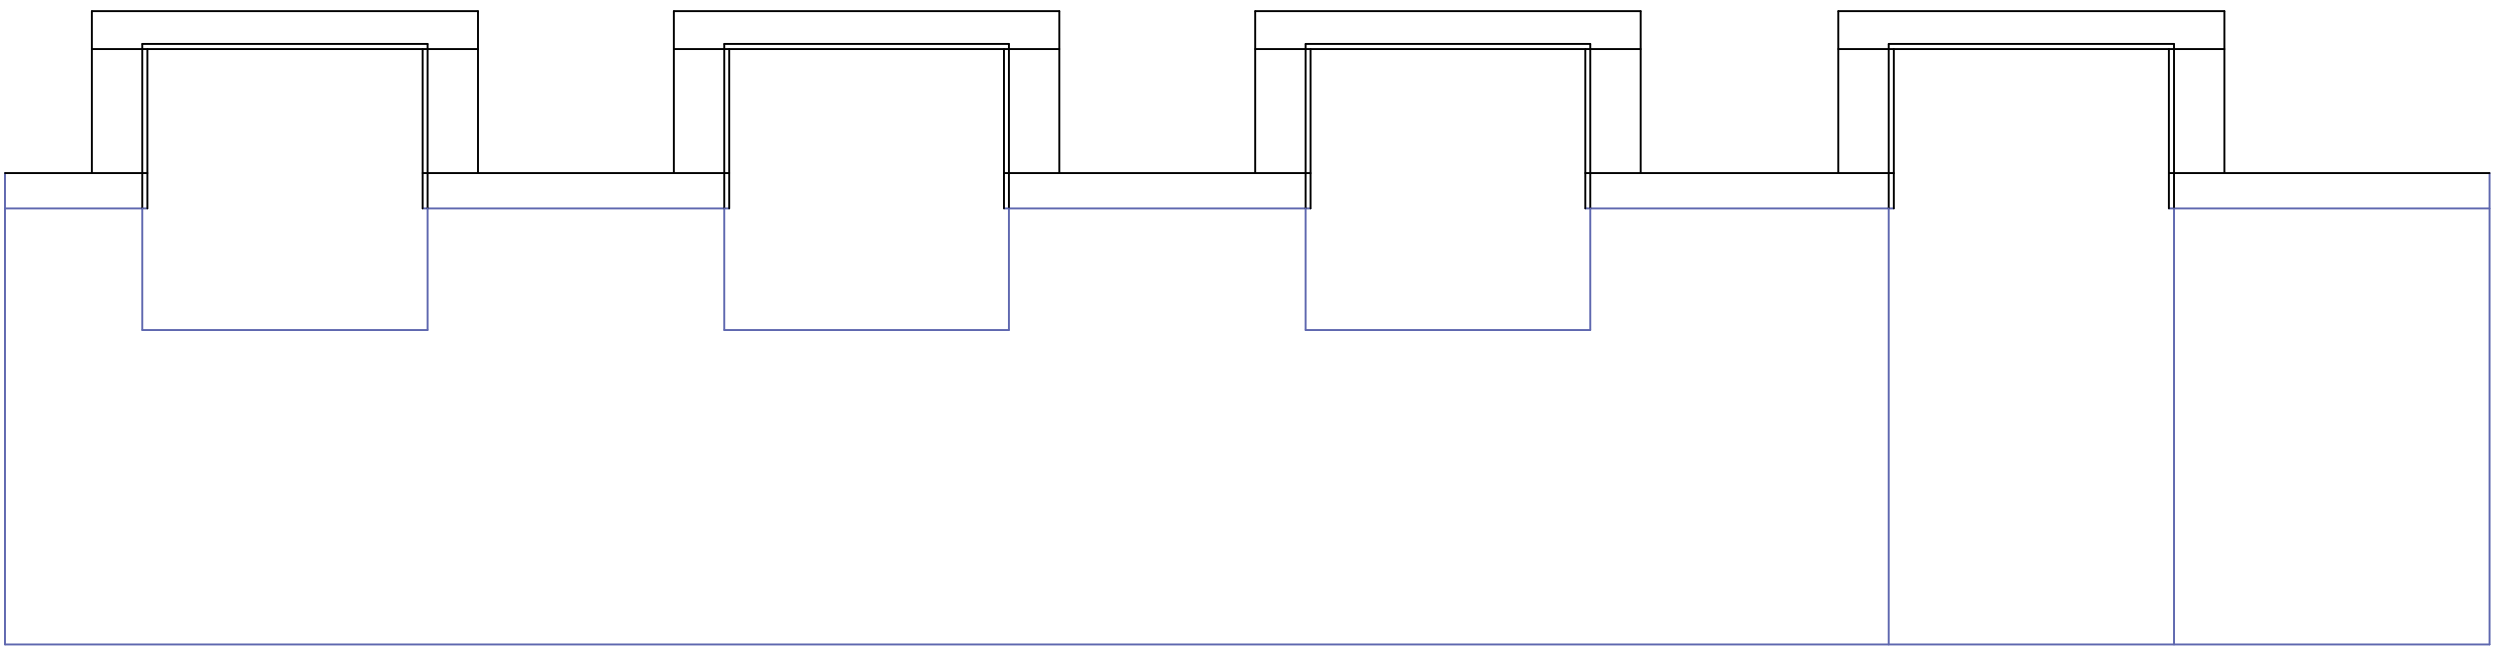

GL/1



GL/2

General Notes

NOTES:

Blue lines denote new or existing structural brick work.

	NT/ASrev2	
No.	Revision/Issue	Date

Firm Name and Address

NORTON

TIMBER Ltd.

Project Name and Address

Mr & Mrs A Smith
2 Church cottages,
Wrotham Rd,
Meopham,
DA13 0AB

Project	Sheet
Oak Frame	1
Date	
Scale	
1:30 @ A1	