




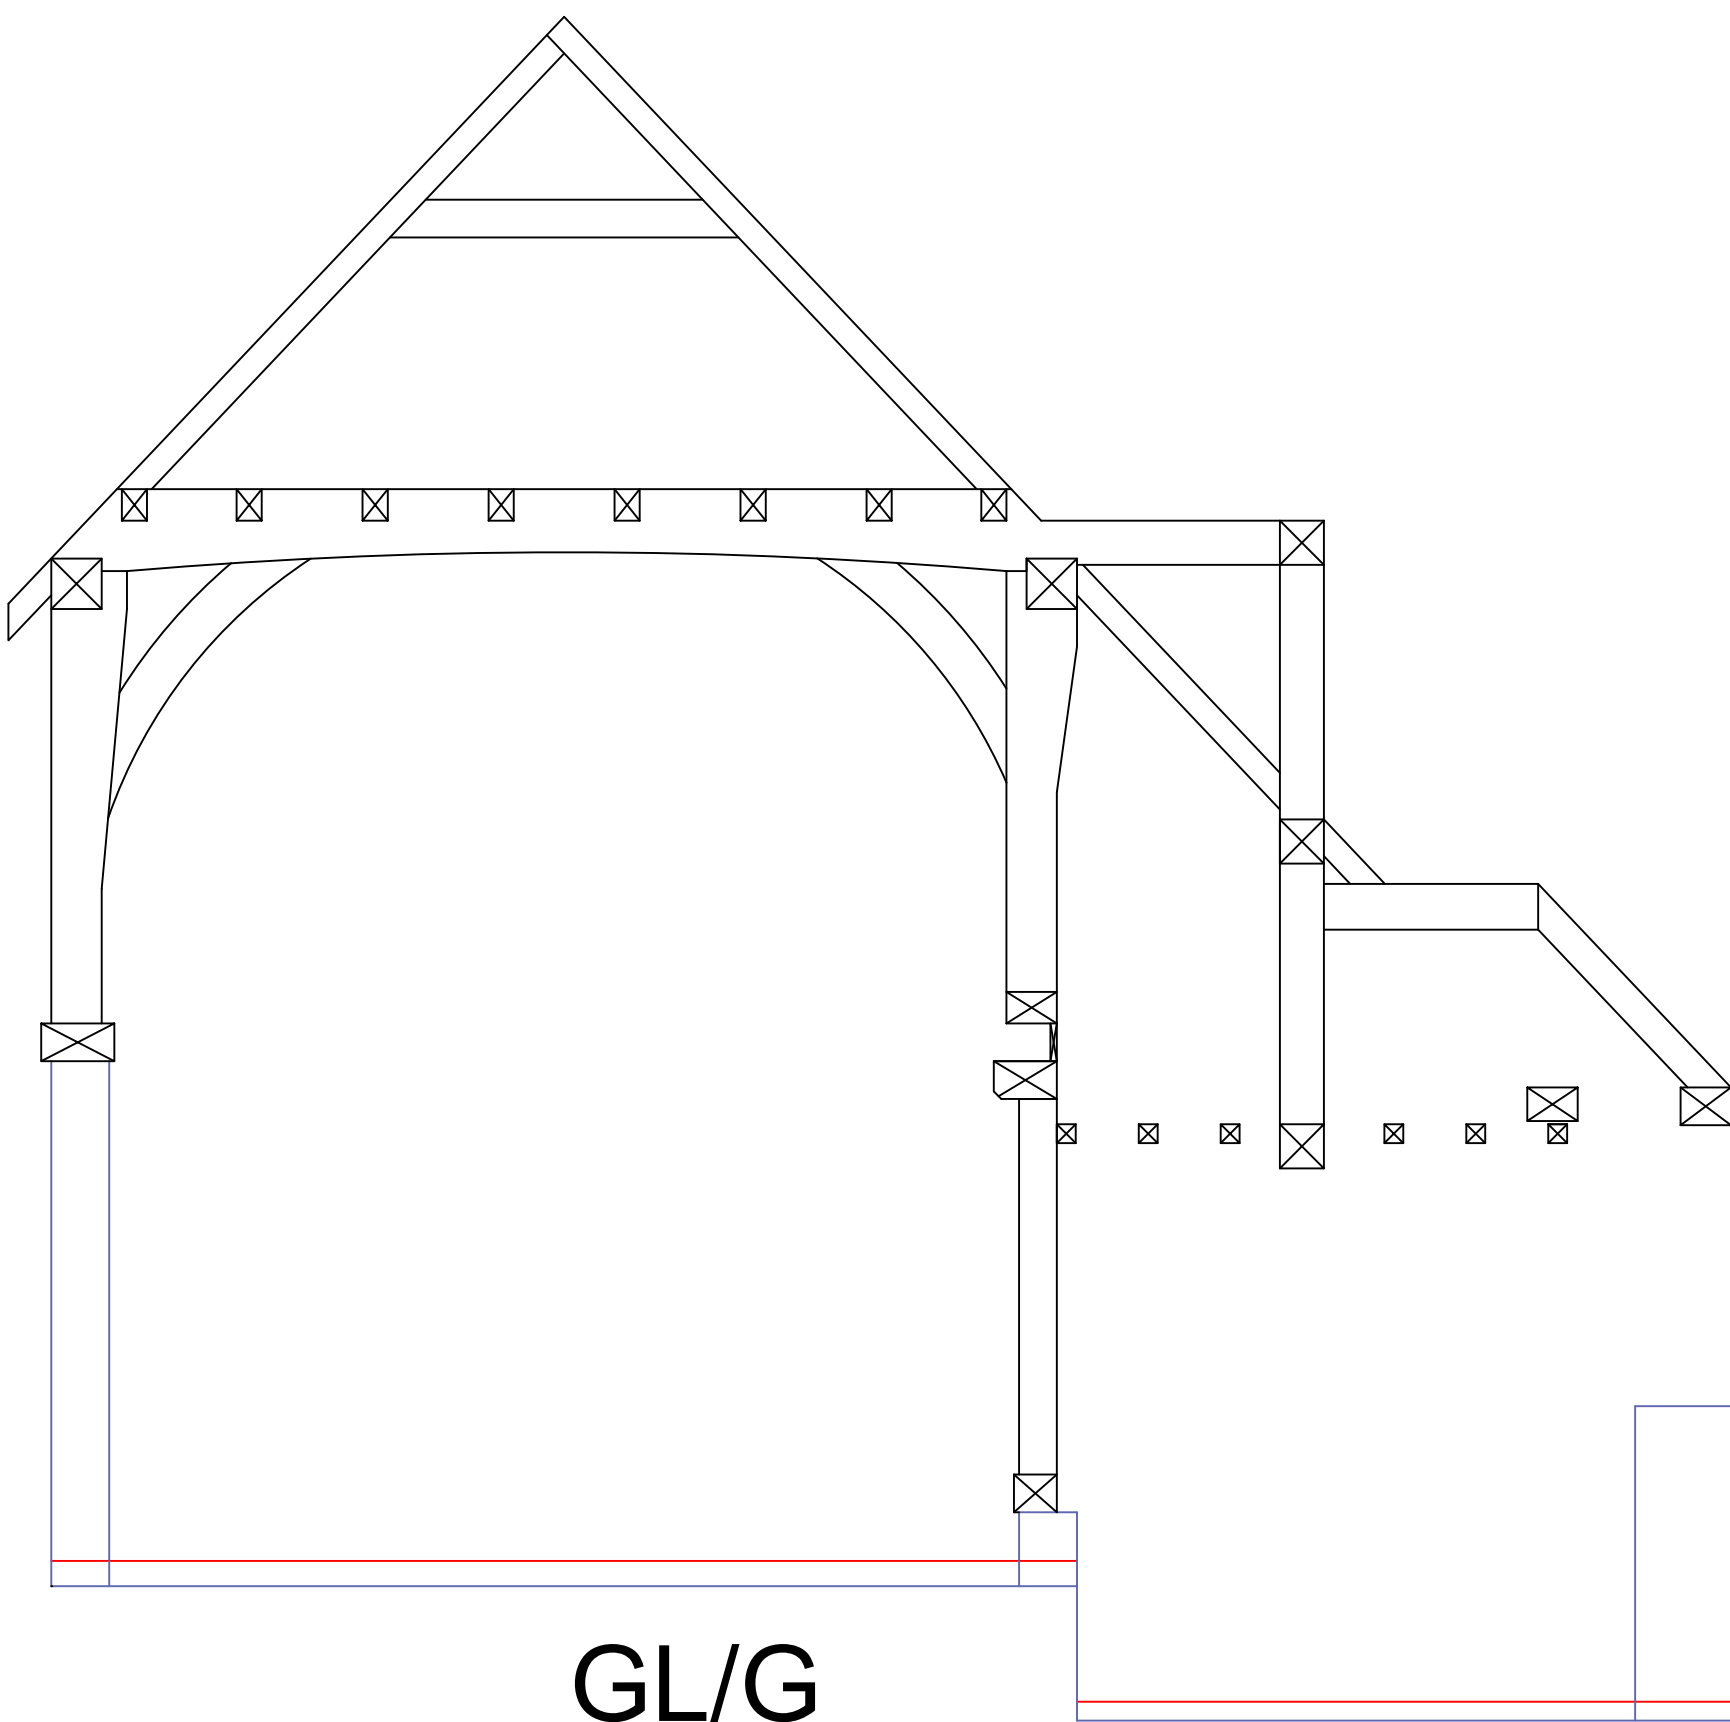

GL/G

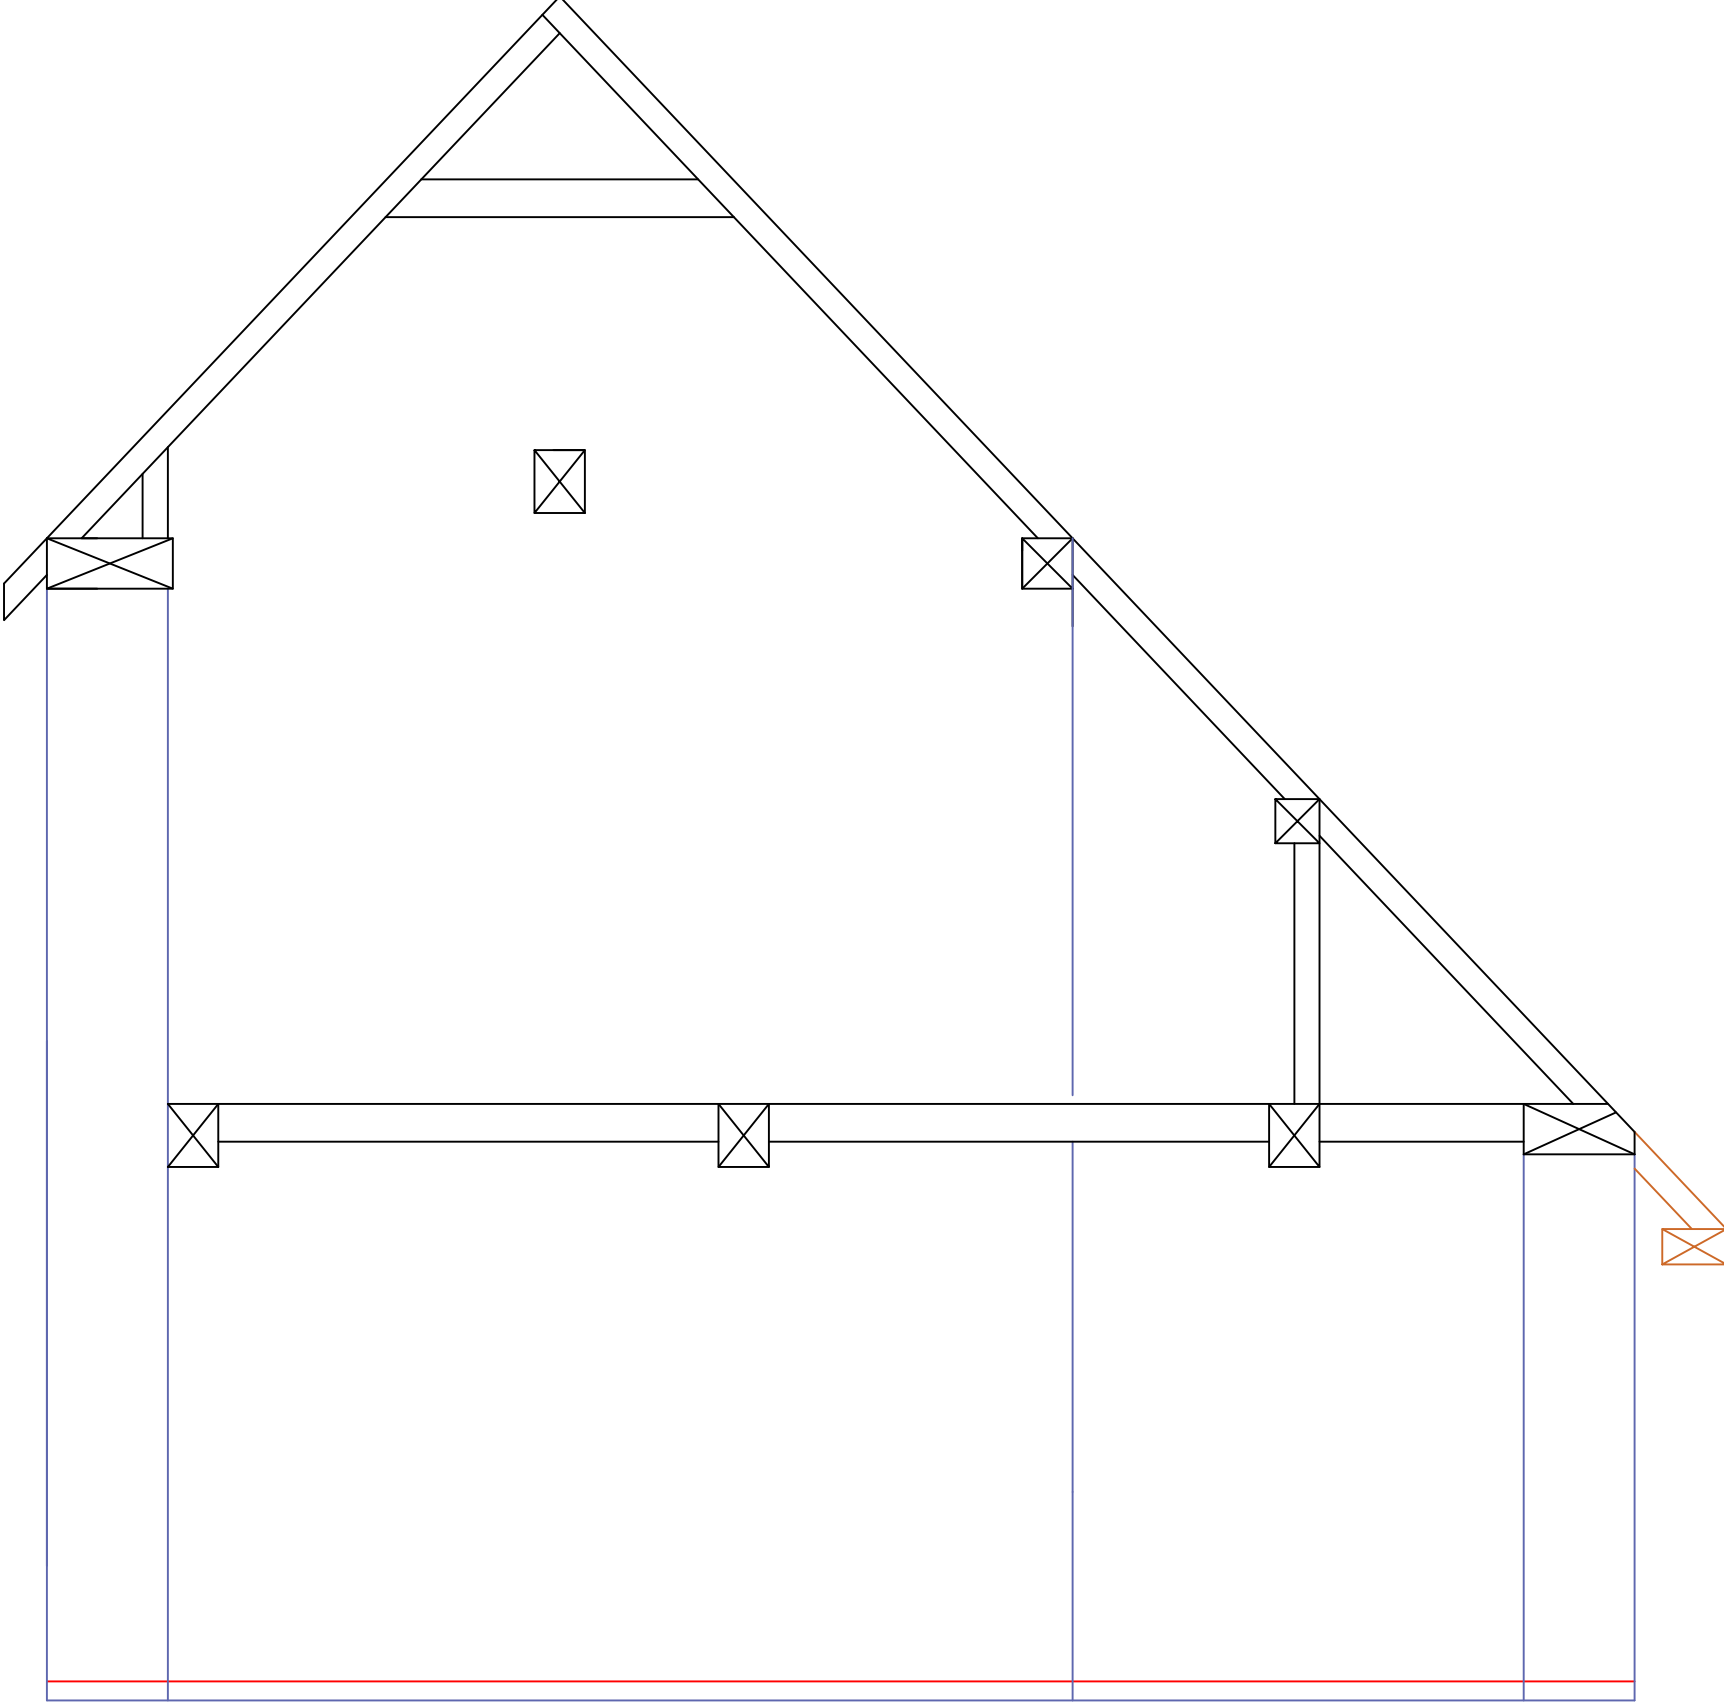

GL/H

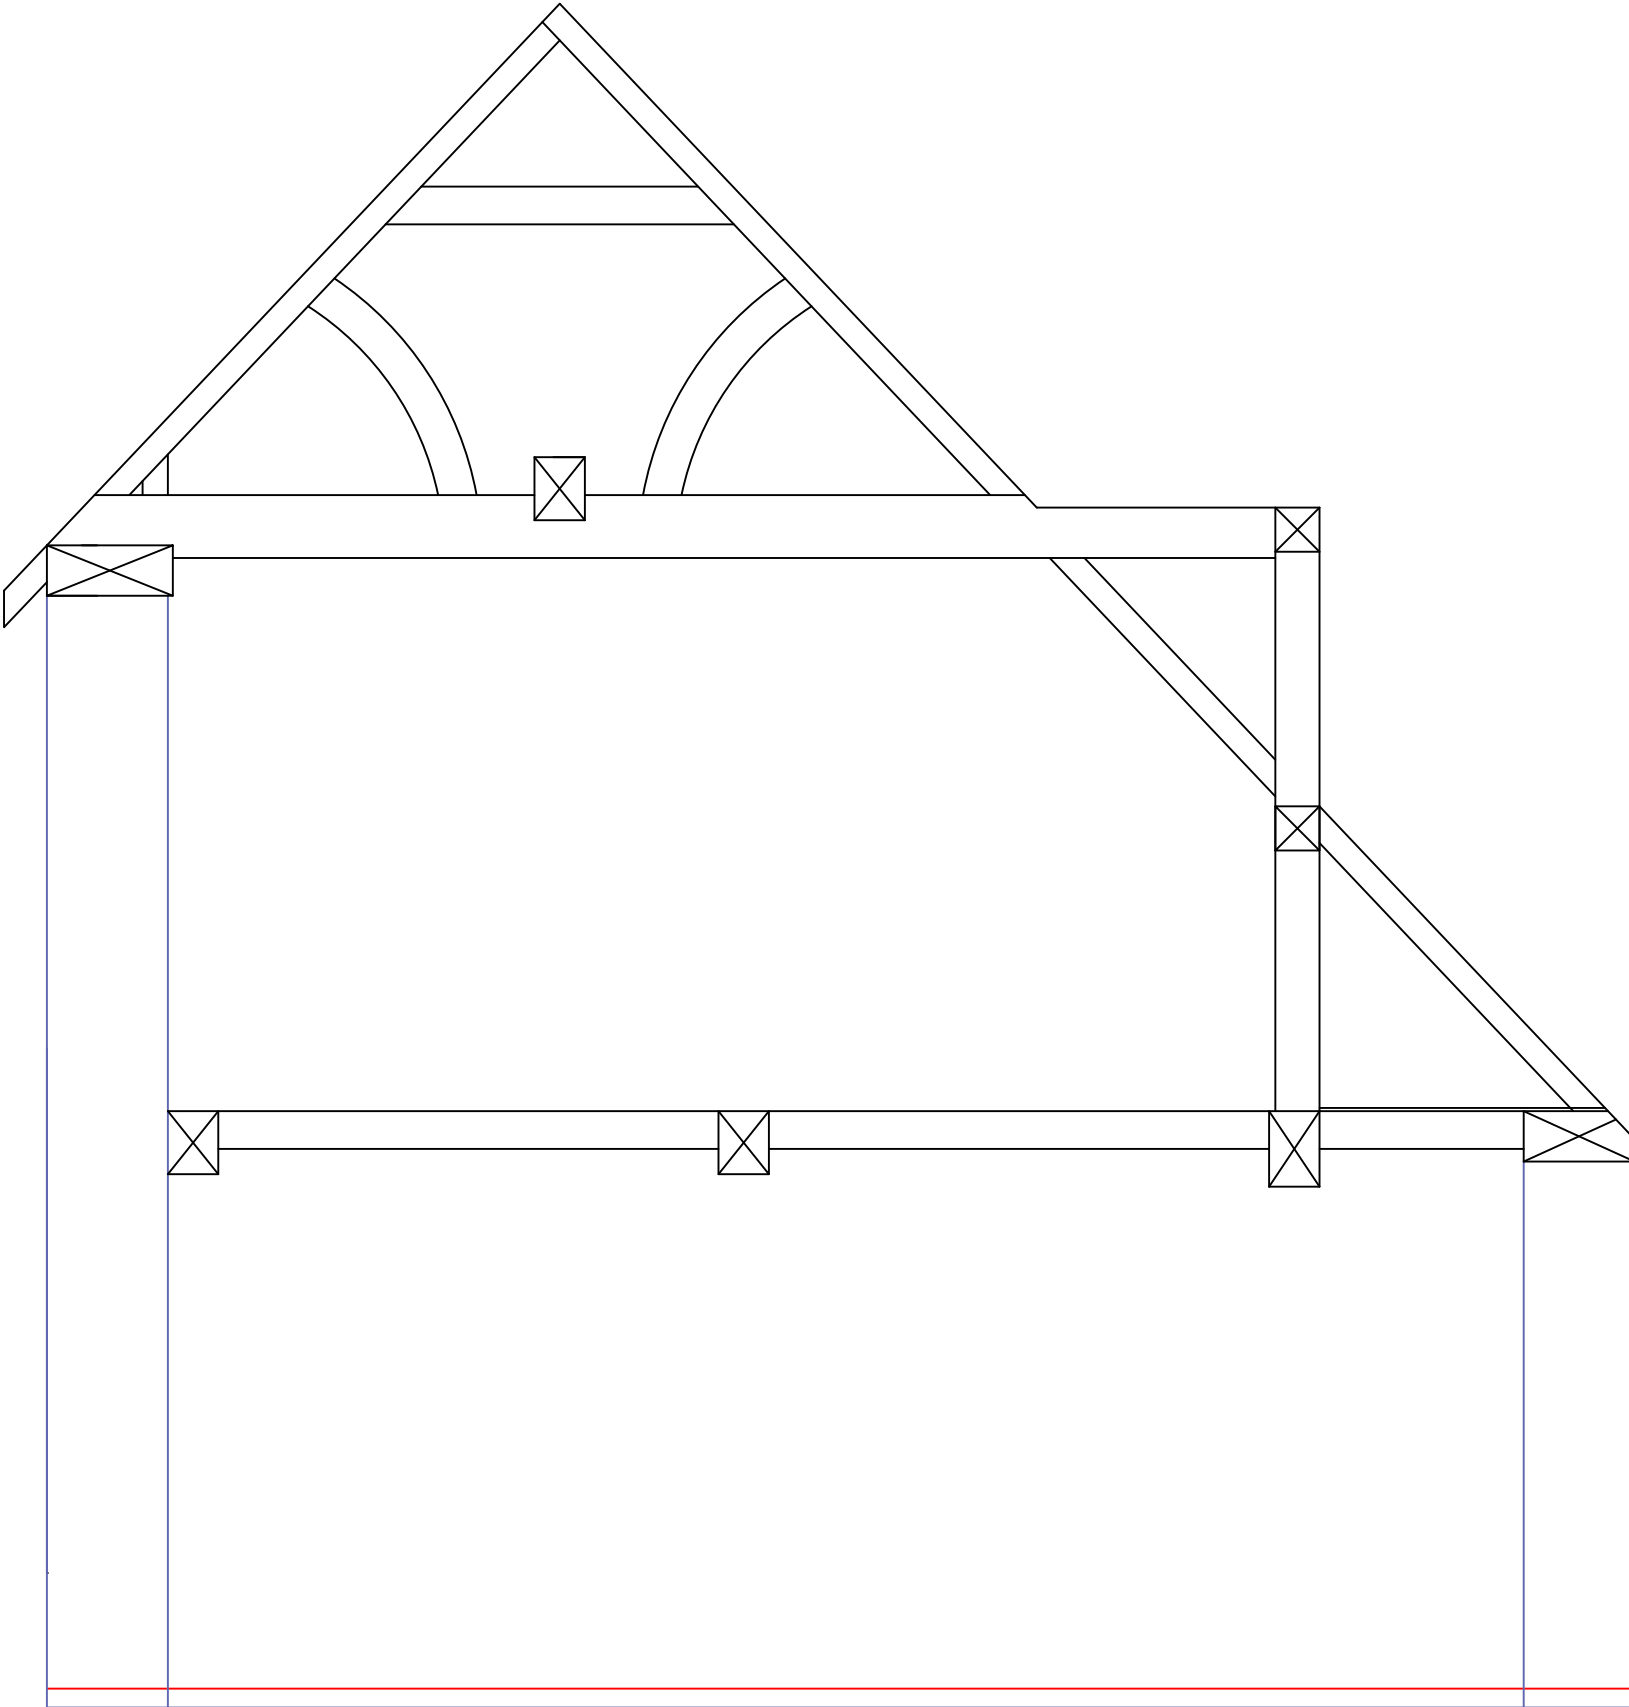

GL/J

General Notes

NOTES:

Blue lines denote new or existing structural brick work.

NT/ASrev3		
No.	Revision/Issue	Date

Firm Name and Address

NORTON 
TIMBER Ltd.

Project Name and Address

Mr & Mrs A Smith
2 Church cottages,
Wrotham Rd,
Meopham,
DA13 0AB

Project Oak Frame	Sheet 6
Date 14th Feb 2023	
Scale 1:30 @ A1	