



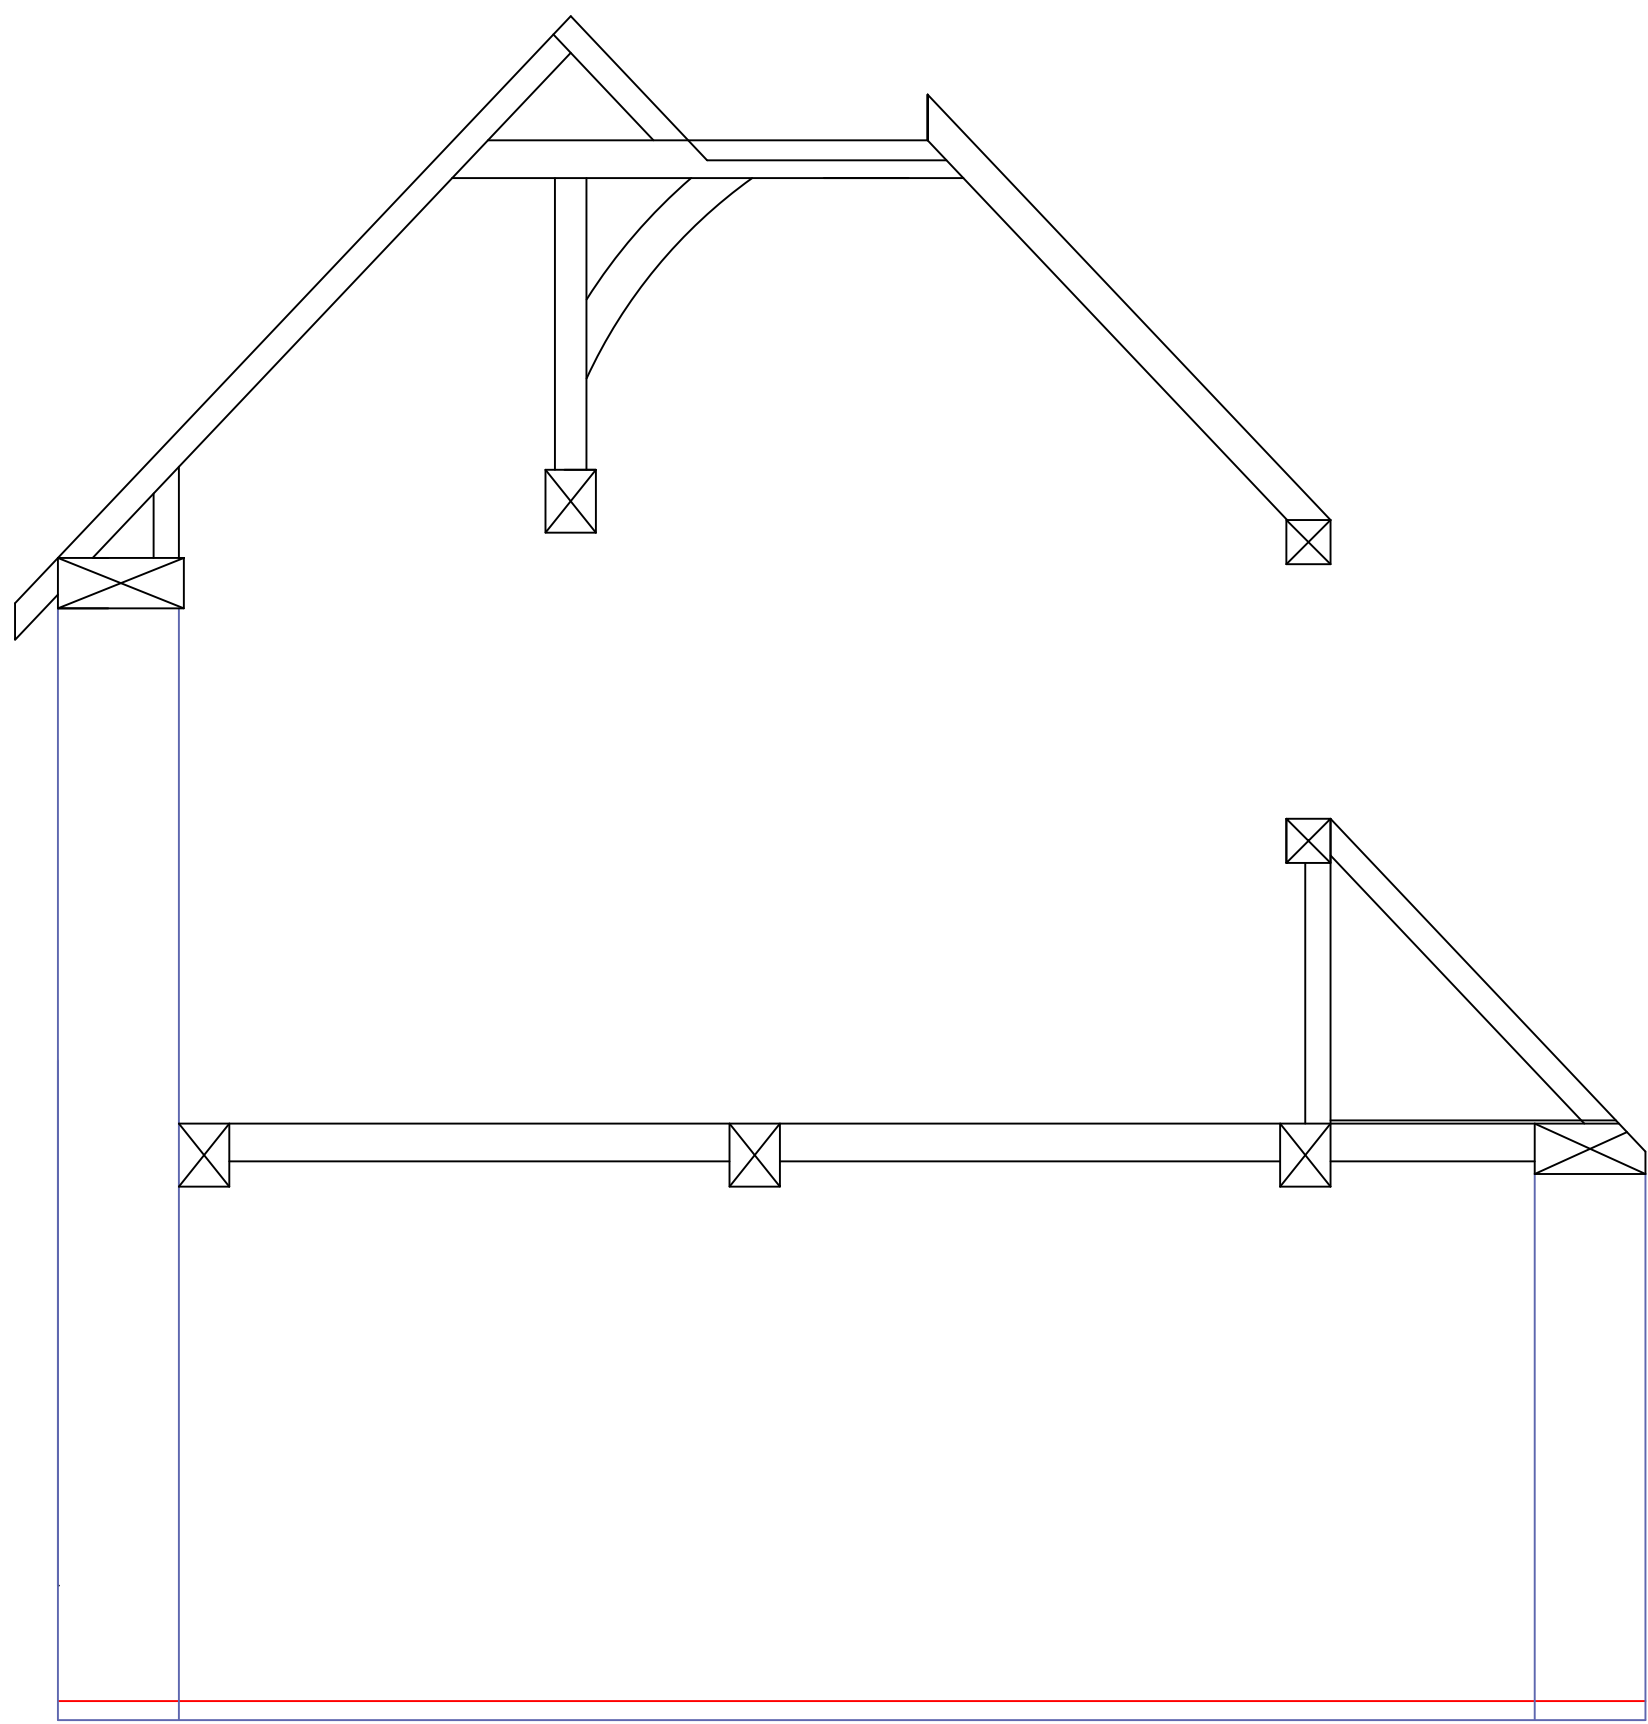

GL/K

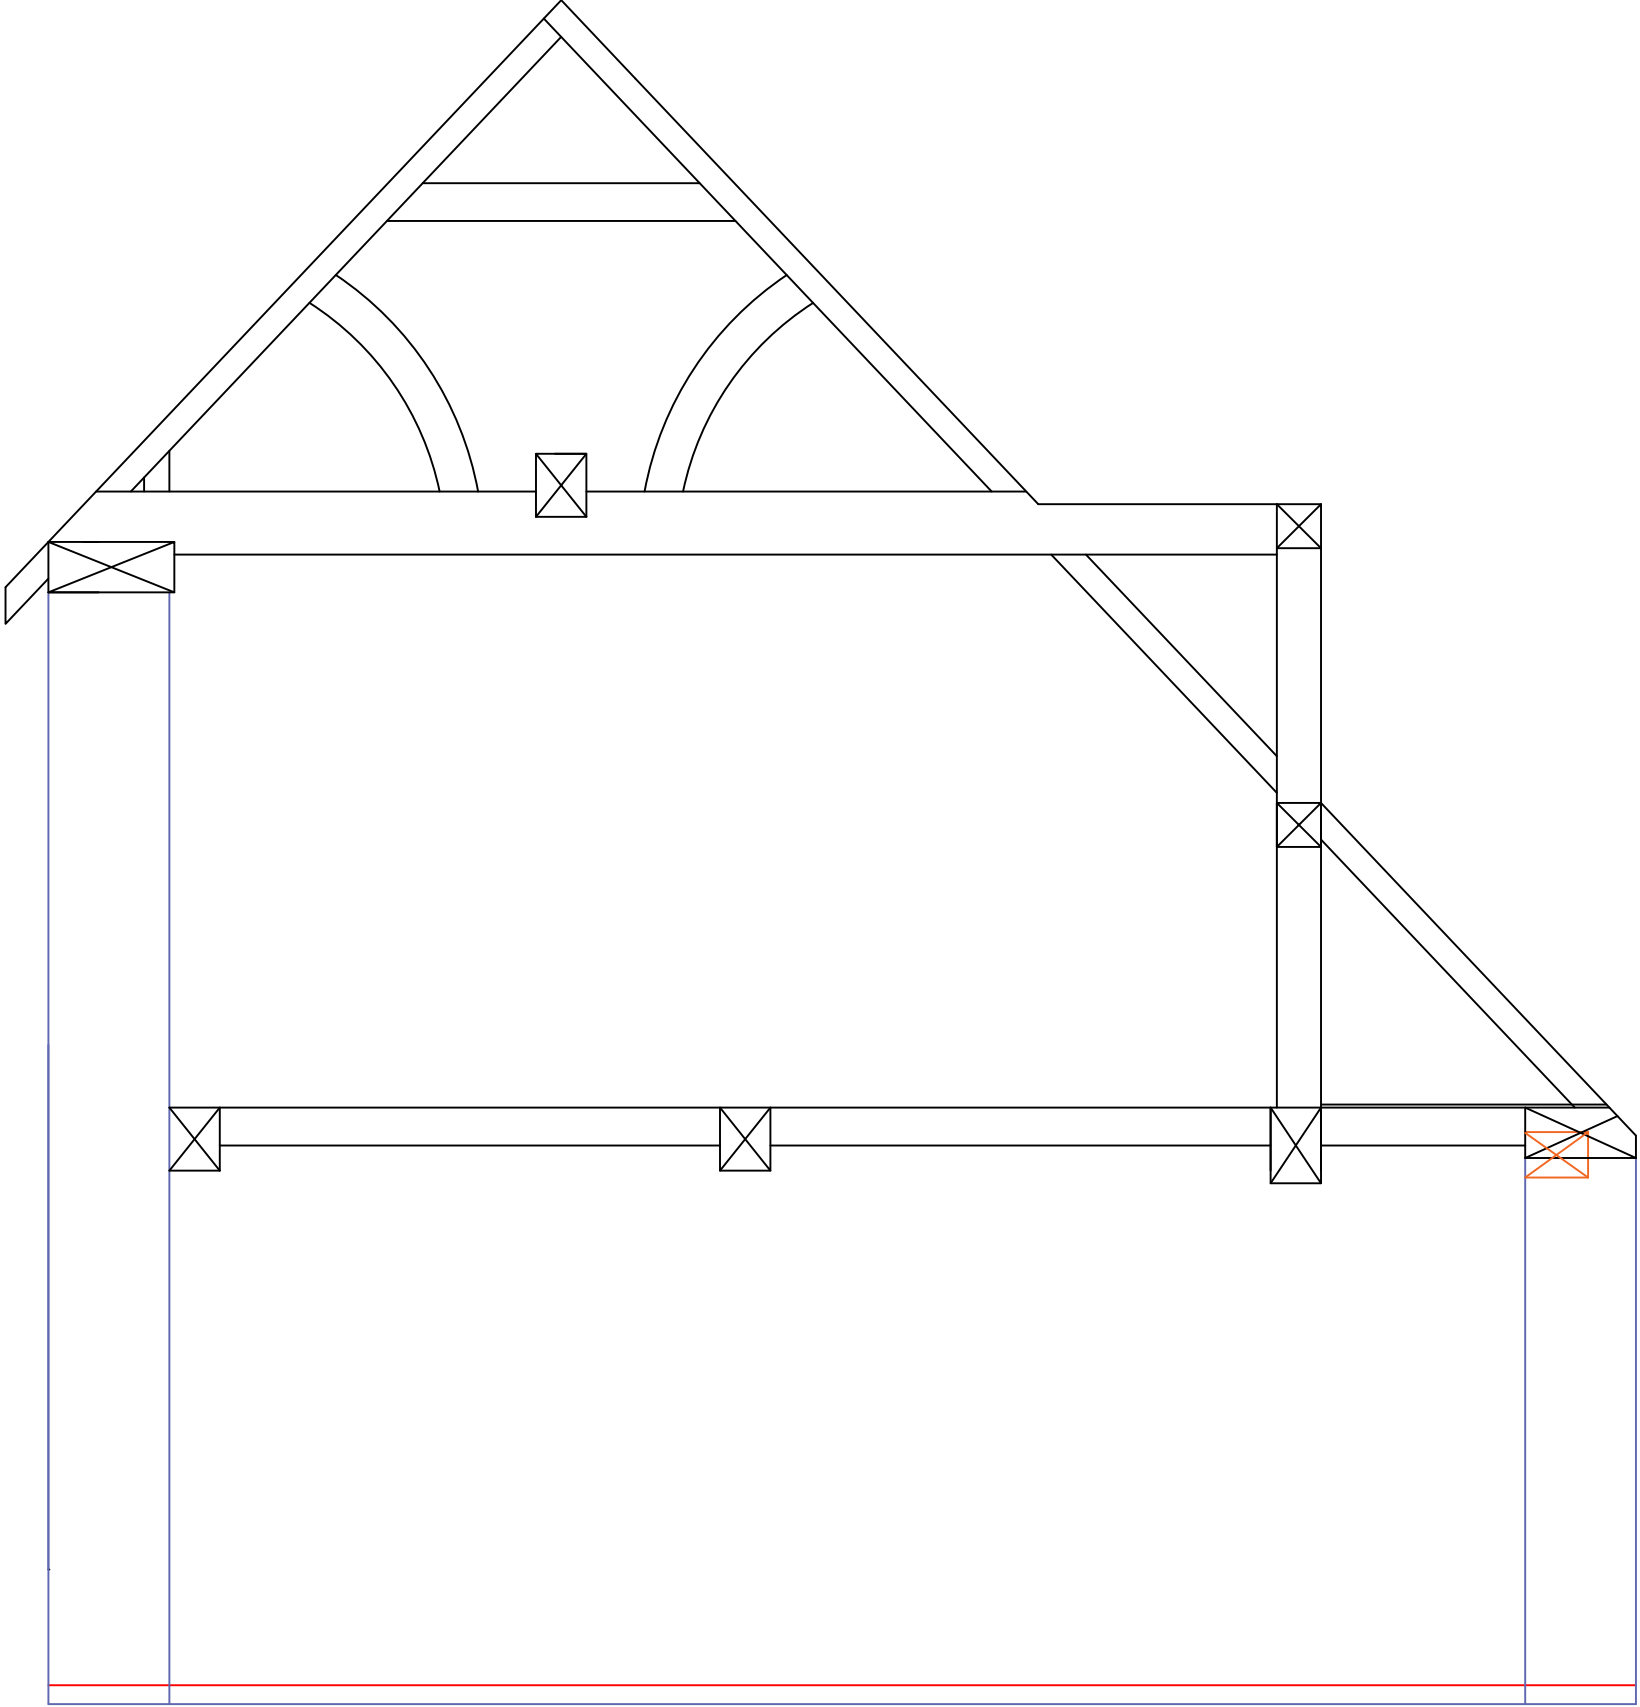

GL/L

General Notes

NOTES:

Blue lines denote new or existing structural brick work.

	NT/ASrev3	
No.	Revision/Issue	Date

Firm Name and Address

NORTON

TIMBER Ltd.

Project Name and Address

Mr & Mrs A Smith
2 Church cottages,
Wrotham Rd,
Meopham,
DA13 0AB

Project	Oak Frame	7
Date	14th Feb 2023	
Scale	1:30 @ A1	