
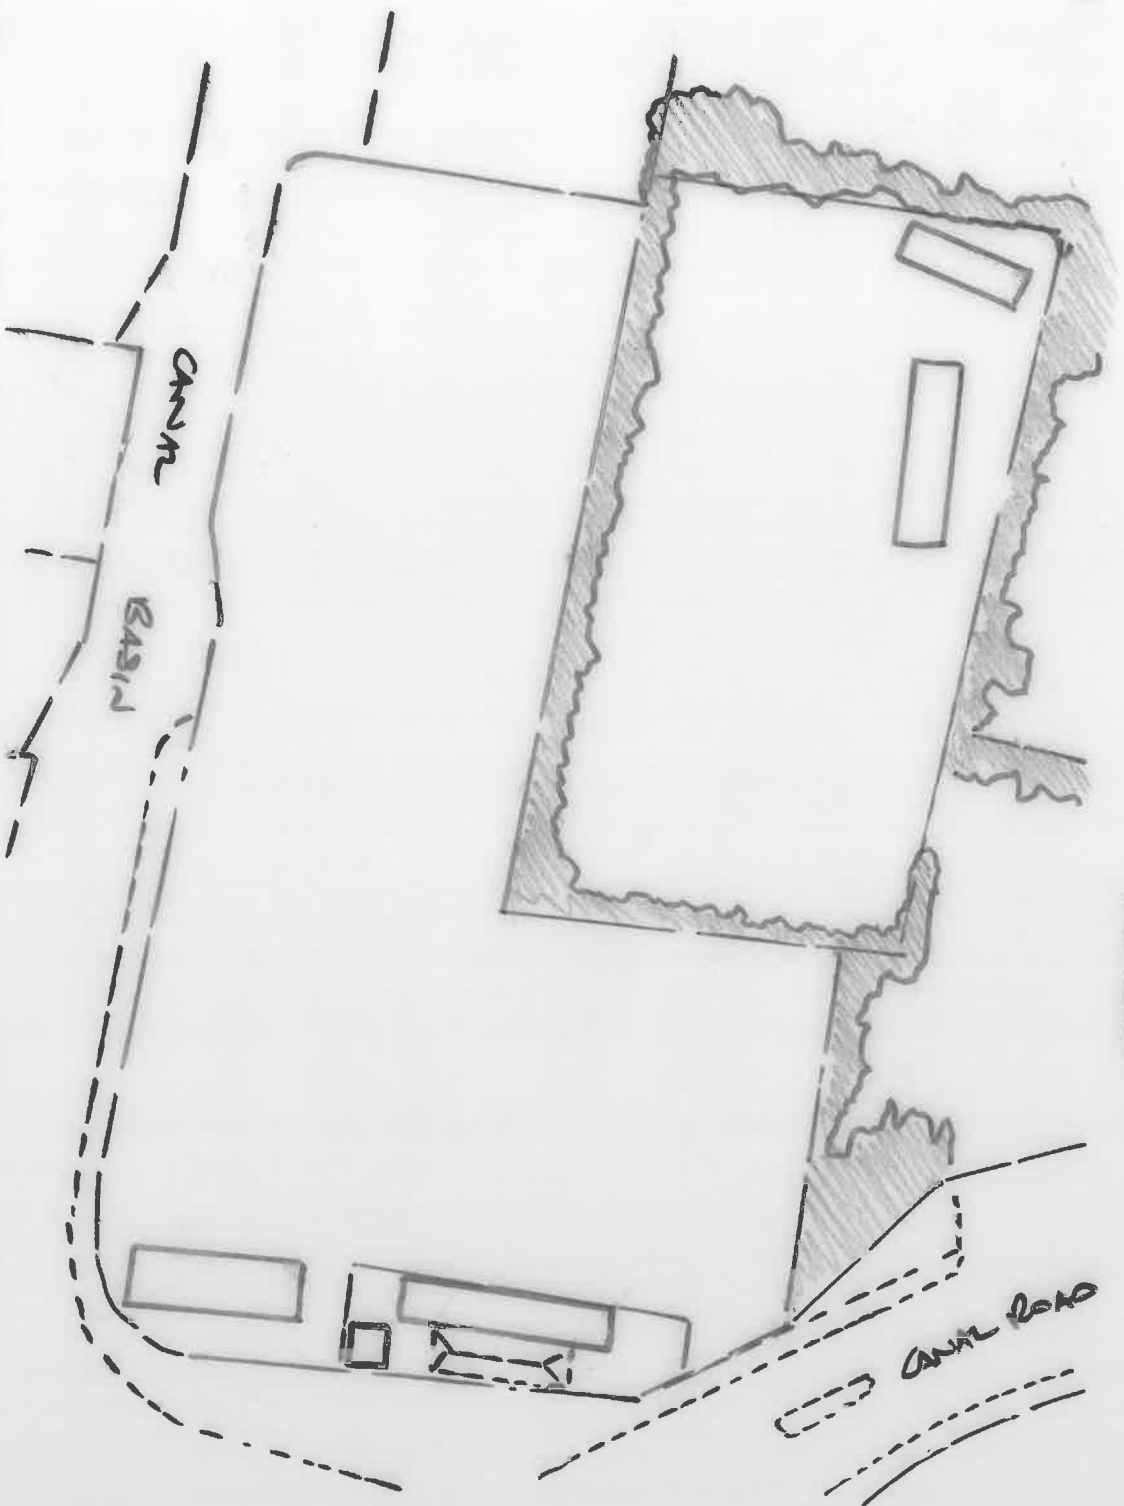


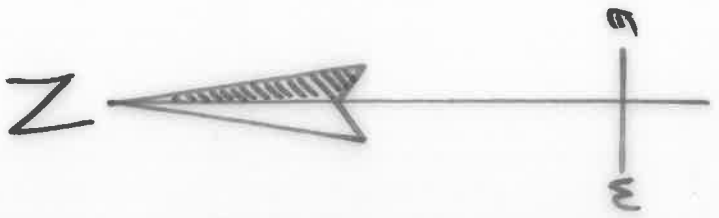

PROJECT	TITLE	DATE	SCALE	DRAWING	REV
GRANGE TRUCK PAIR 205	EXISTING BLOCK PLAN	FEB / 2023	1:500 @ A4	DWG 16709/02	0