


1. THIS DRAWING MUST BE READ INCONJUNCTION WITH ALL OTHER
RELVANT SPECIFICATIONS AND DRAWINGS

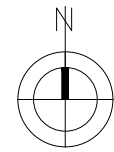

49.4m

SINGLEWELL ROAD


50.5m

248


256

267

2

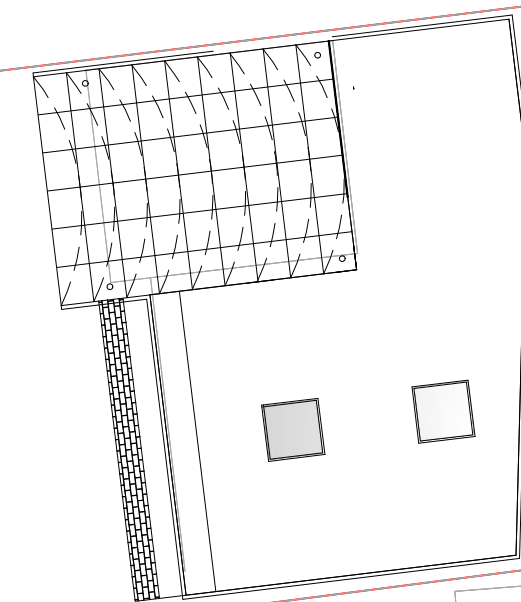

Existing Block Plan
Scale 1:200

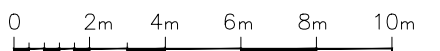

P2	ISSUED TO GRAVESEND PLAN DEPT	XX.10.21	MC	
P1	ISSUED TO GRAVESEND PLAN DEPT	XX.08.21	MC	
Rev		Date	By	
 OFFICE 48, 95 WILTON ROAD, VICTORIA, LONDON, SW1V 1BZ T : 07940121222 www.designerplans.co.uk				
Job Title 256 SINGLEWELL ROAD GRAVESEND KENT DA11 7RE				
Drawing Title EXISTING BLOCK PLAN				
Scale as shown at A1	Date AUG ` 21	Drawn By MC		
Job No. 51-1000-143	Dwg No. S01	Rev P2		