
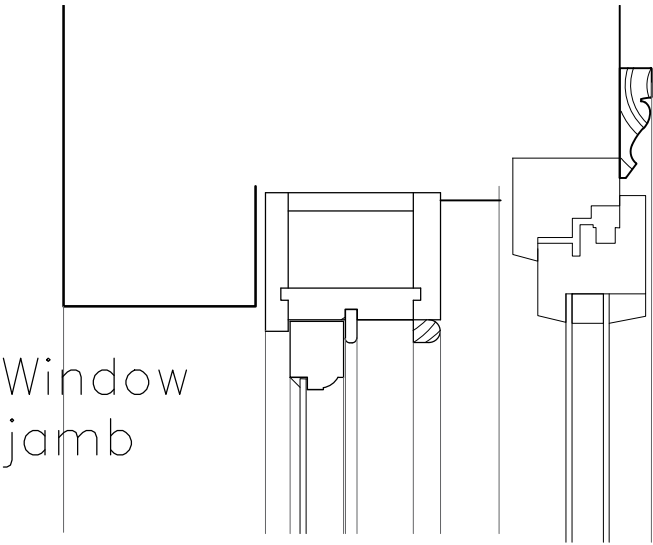


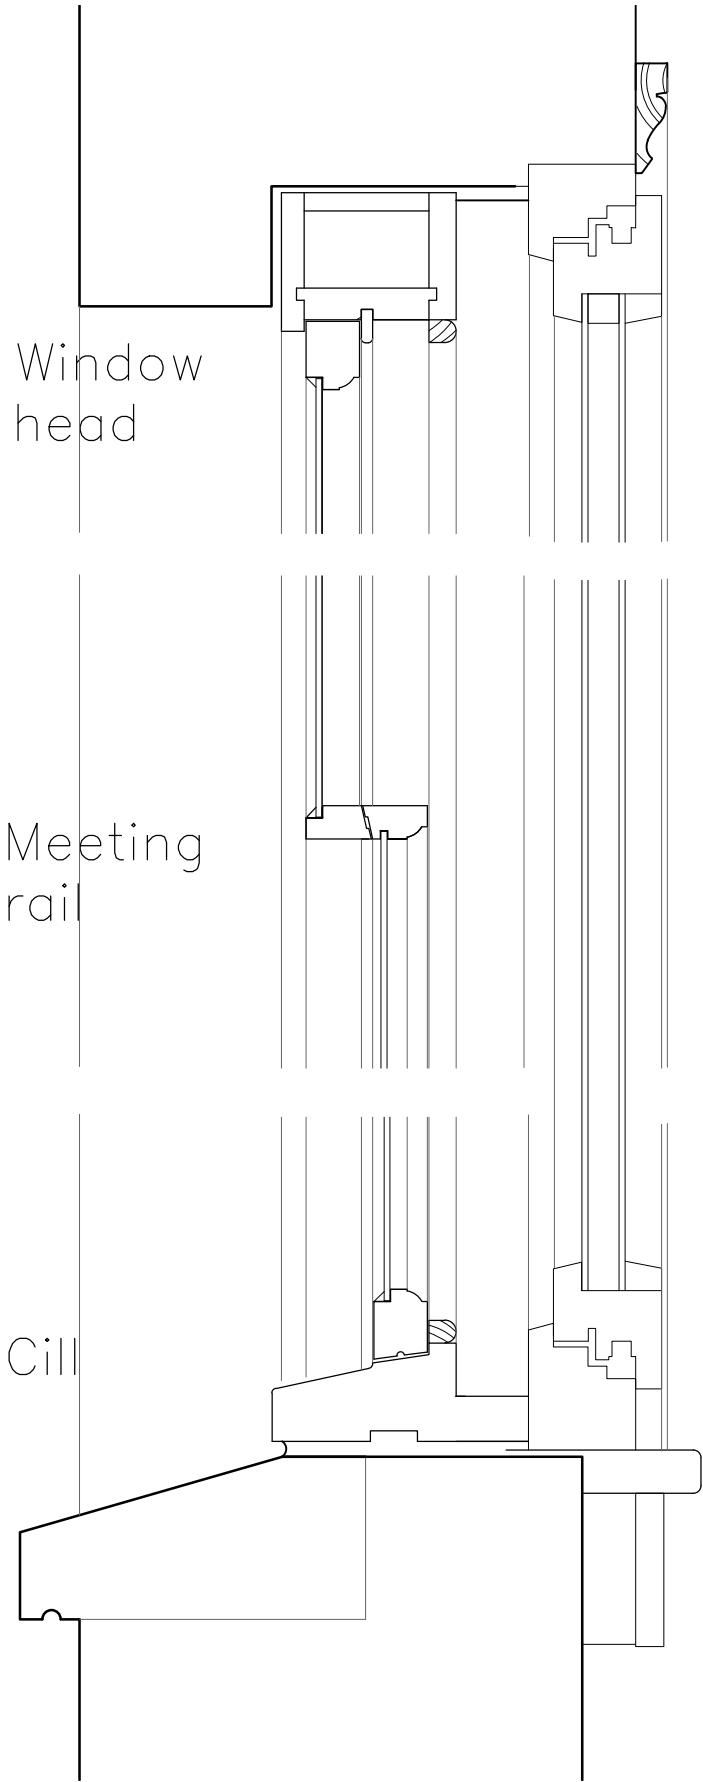


Existing single glazed sash windows with sound absorbing secondary glazing 43dB – 51dB

New hinged units inserted into new 60mm frame surround + Dryline to front wall min 60mm steico and lime plaster finish with replacement architrave & cill to match existing.

Existing windows to be restored/repaired & repainted

REV A – Issued for listed building consent – 20.09.2024

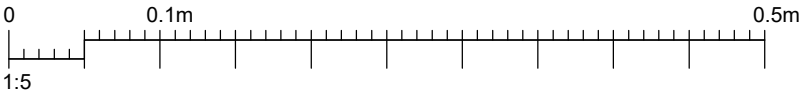

157 MILTON ROAD, GRAVESEND, DA12 2RG

PROPOSED CONVERSION OF UPPER FLOORS TO 3 X 2 BED FLATS
& 1 X 1 BED FLAT.

PROPOSED SECONDARY GLAZING DETAILS

SCALE	1:5 @ A3		
DATE	SEP 2024	DRAWN BY	P.O.
CLIENT			
DRAWING NO.	821 – 11		REV. A

OLSON DESIGN GROUP
INTERIOR & ARCHITECTURAL DESIGN

PILGRIMS COTTAGE PILGRIMS WAY
WESTWELL ASHFORD KENT TN25 4NQ
pennyolson7@hotmail.com
07788972736