
Existing right elevation

119 1:100

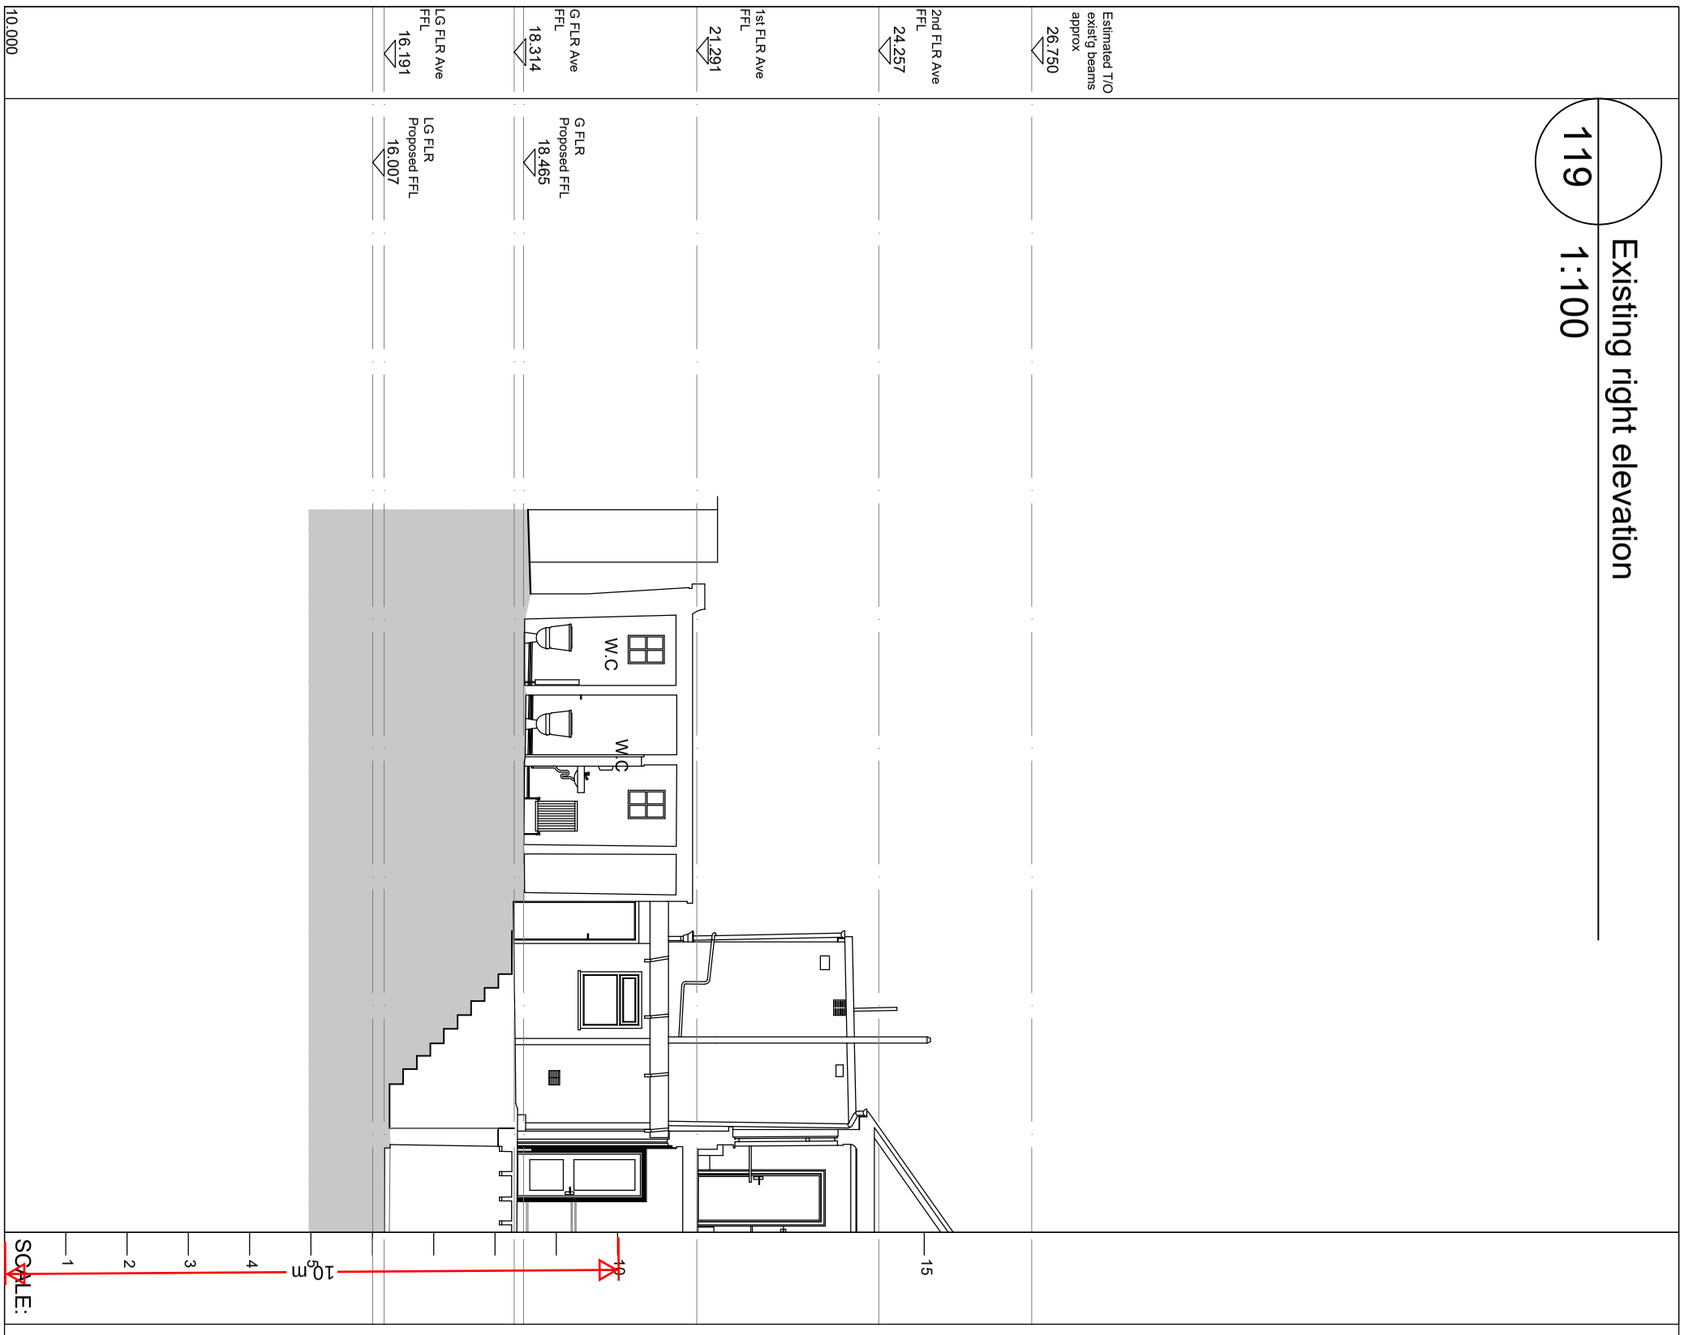

Project
No:2 and No:3 Berkley road, Gravesend

Client
L.J.R Propoerty investments

Rev. Date By Notes

Copyright belongs to Clay Architecture Ltd. All dimensions are to be verfied by the contractor before commencing works.

clay architecture
Great Lines Studios, Marlborough Road, Gillingham, Kent ME7 5HB
T: 01634 573 017
www.clayarchitecture.com
E: design@clayarchitects.com

Title
Existing right elevation

Drawing No. 5294/PL/119

Scale 1:100 @ A3 size
Date 26/07/24
Drawn MJ Authorised KG
Revision /

clay architecture
FOR PLANNING
ISSUE DATE: 01/08/24