
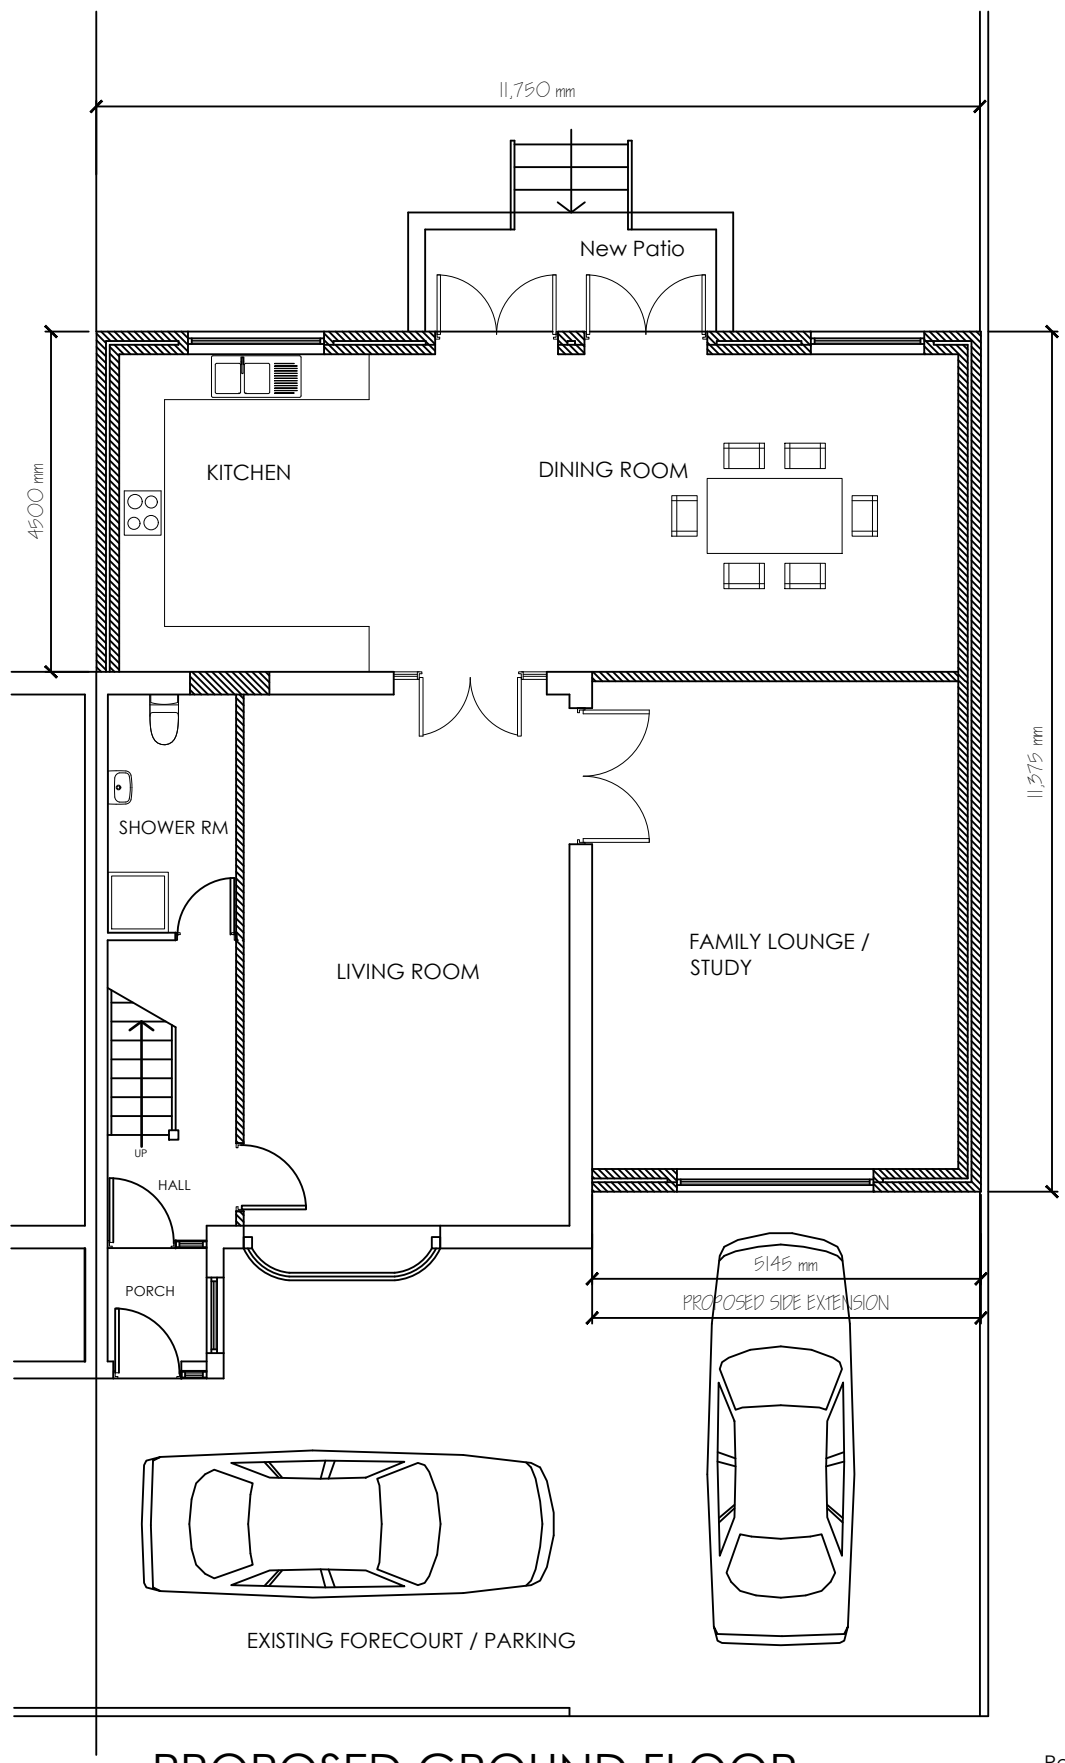
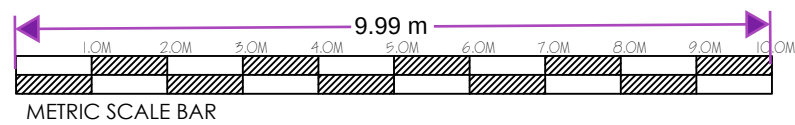


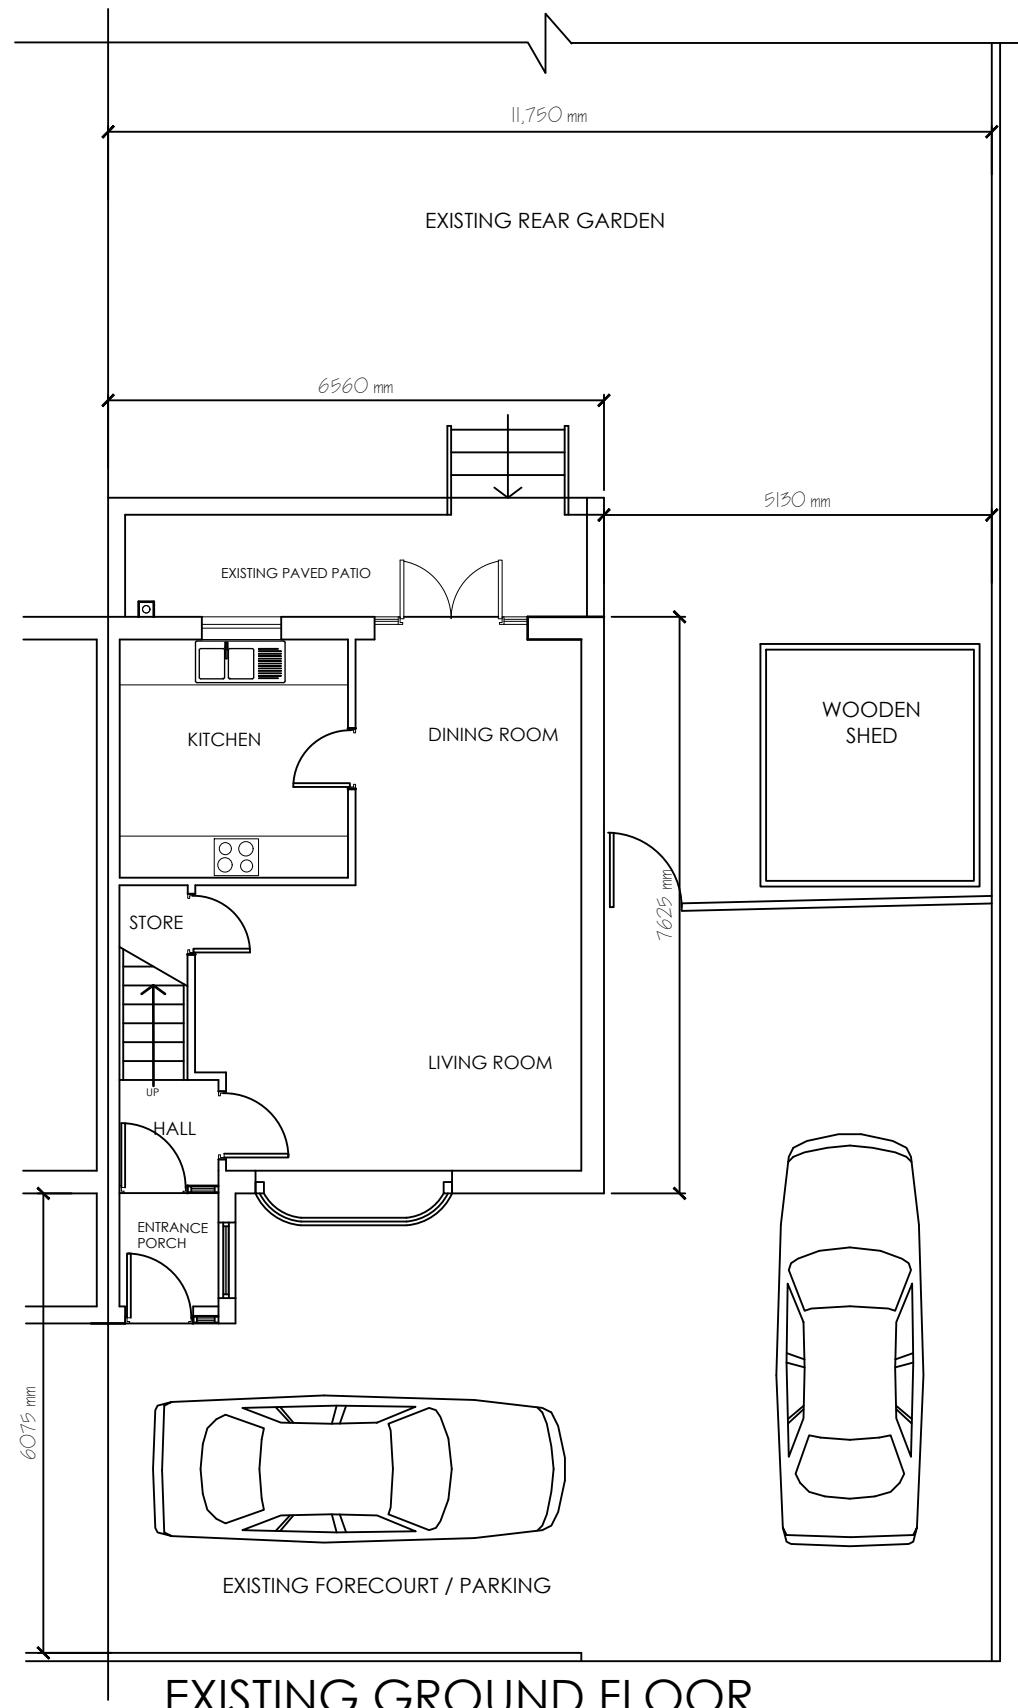

Revisions:	
NOV 2025	Scale: 1:100 (A3)
DWG No:	25/DA124EF/AR03B

Applicant: MR AVTAR SINGH

Address: 6 FREEMAN ROAD, GRAVESEND, KENT DA12 4EF

Proposal: PROPOSED ENLARGEMENT OF FAMILY DWELLING

Application Site Address: 6 FREEMAN ROAD, GRAVESEND, KENT DA12 4EF

Agent: KIRSTEN ASSOCIATES. 4 STONECROP CLOSE, ST. MARY'S ISLAND, KENT ME4 3HA

M: 07956919572 email: kirstenassociates@hotmail.co.uk