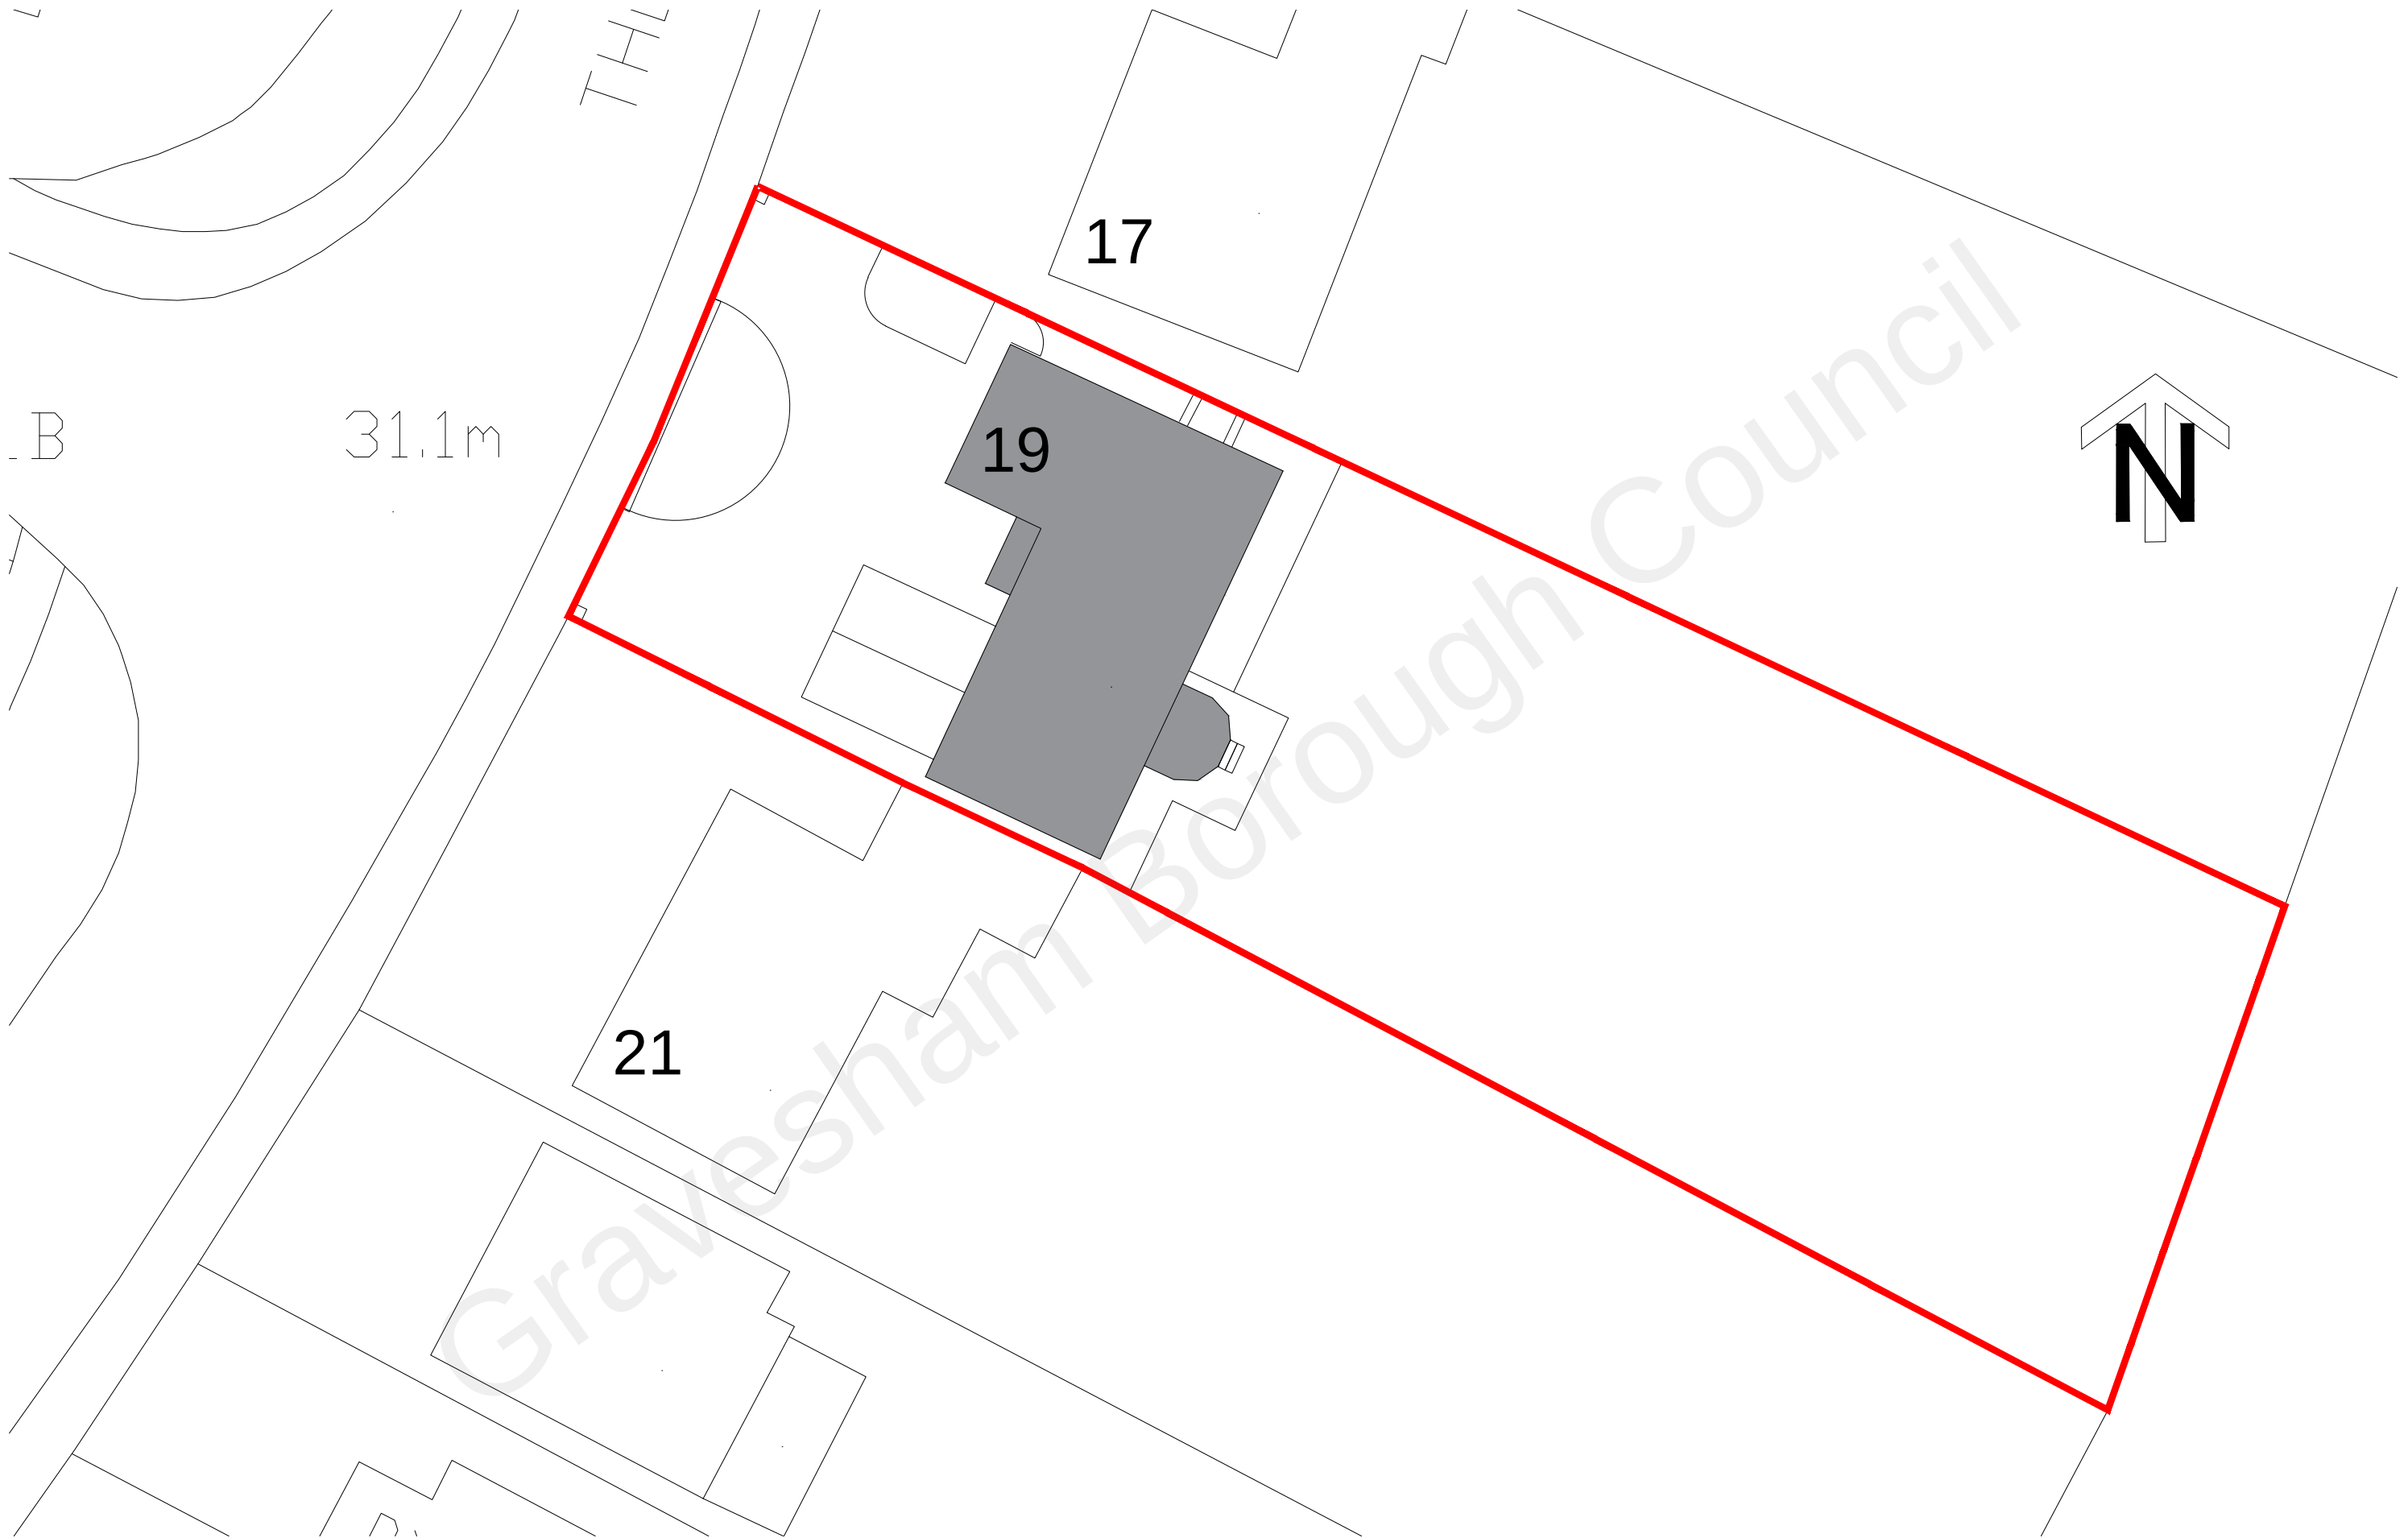


Proposed Alterations
19, Thong Lane
Gravesend DA12 4LB

Scale: 1:200 @ A3

Date: Jan 22

EXISTING
BLOCK PLAN

Dwg.No:

P2