



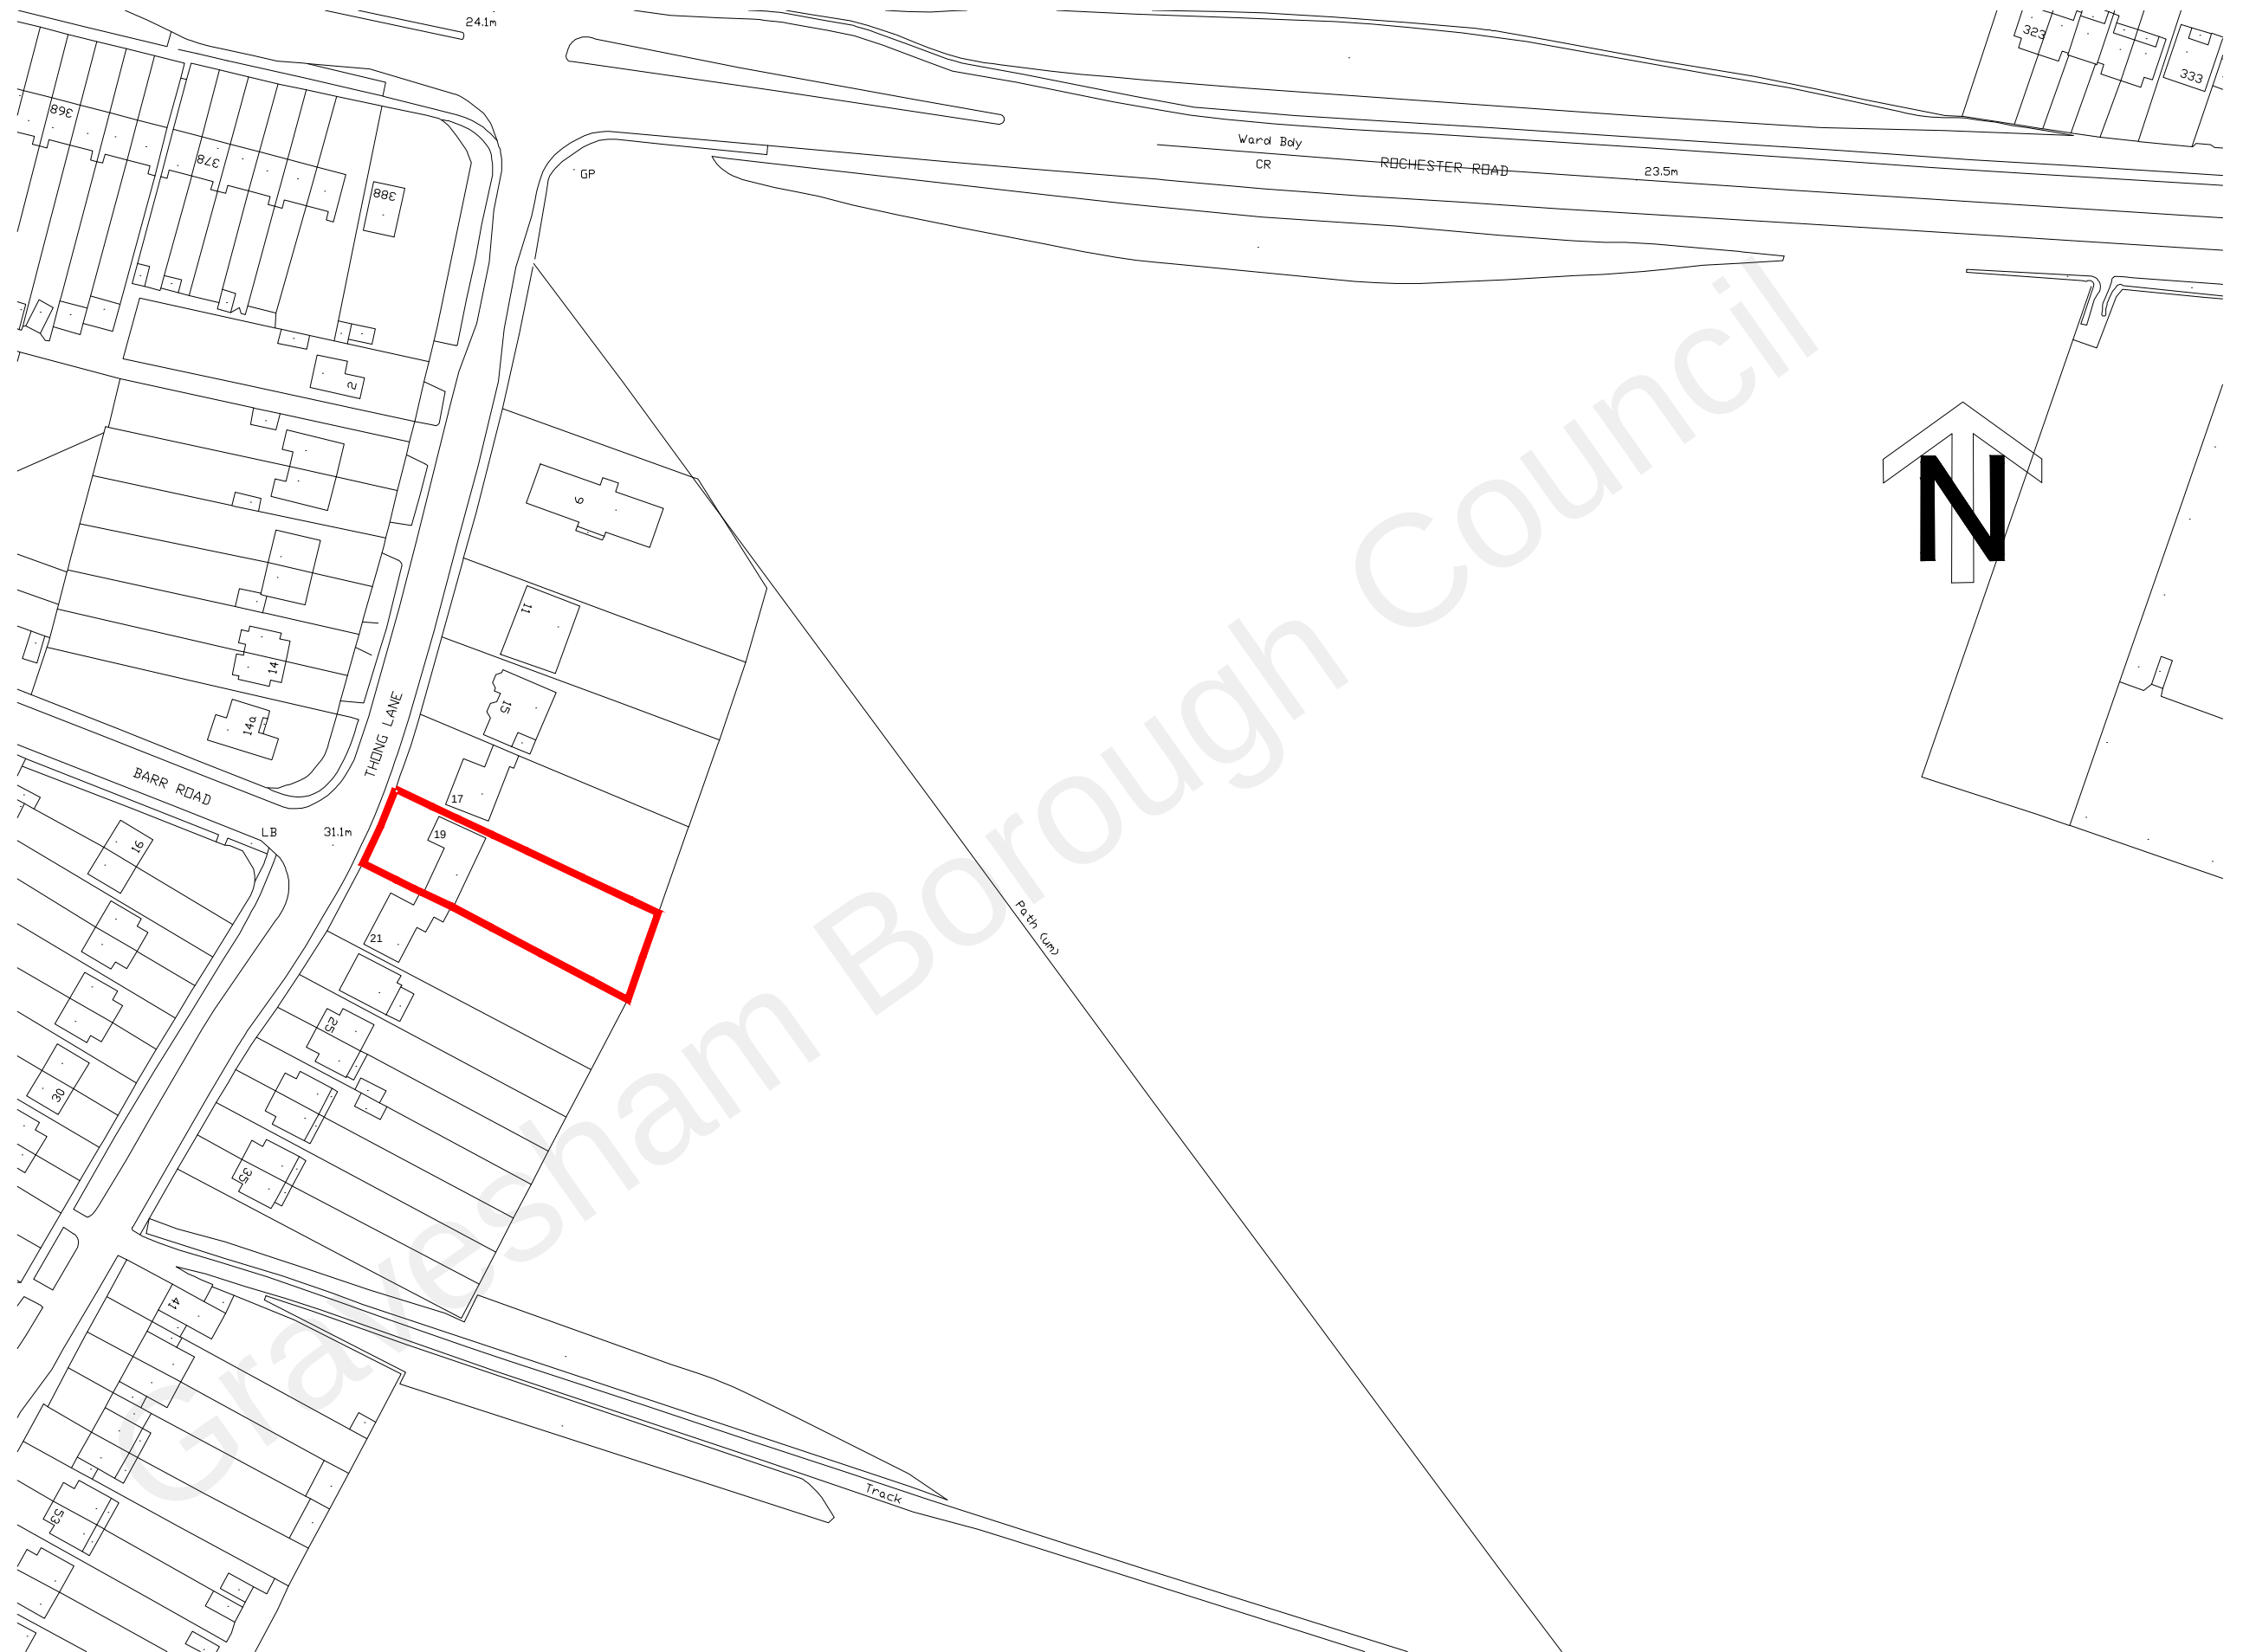

1:1250

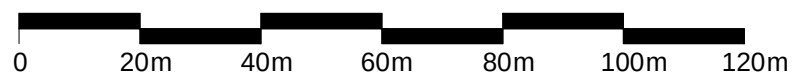

Proposed Alterations
19, Thong Lane
Gravesend DA12 4LB

Scale: 1:1250 @ A3

Date: Jan 22

LOCATION PLAN

Dwg.No:

P1