


Scale Bars

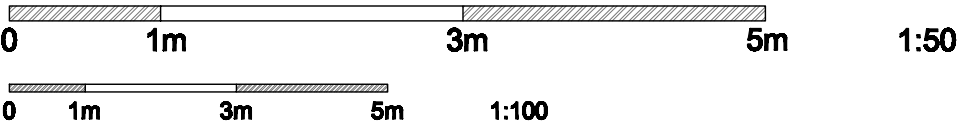

NOTES;



7b Proposed Side Elevation
Scale: 1:100



7a Existing Side Elevation
Scale: 1:100



SIDE EXTENSION – Planning Ap.

Proposed single storey side extension and internal alterations to existing house.

Elmscroft,
Steeles Lane, Kent,
DA13 0QD
Drawing Title

Existing & Proposed
SIDE ELEVATIONS

Date 31.03.22
Scale 1:100 @ A3
Drawing n° 07

Revision	
– – – / – – / – –	– – – / – – / – –
– – – / – – / – –	– – – / – – / – –
– – – / – – / – –	– – – / – – / – –

Client Designer
Mr Heatley LJ Montgomerie

Notes
Check that this drawing is the latest revision.
Do not use any of the information on this drawing without checking all dimensions on site.
Do not use any areas indicated for either valuation, purchase, sale, or any other form of legally binding contract.
Do not reproduce any part of this drawing without prior written consent.
Do not scale from this drawing.