


Scale Bar

0 5m 15m 25m 1:500

NOTES;

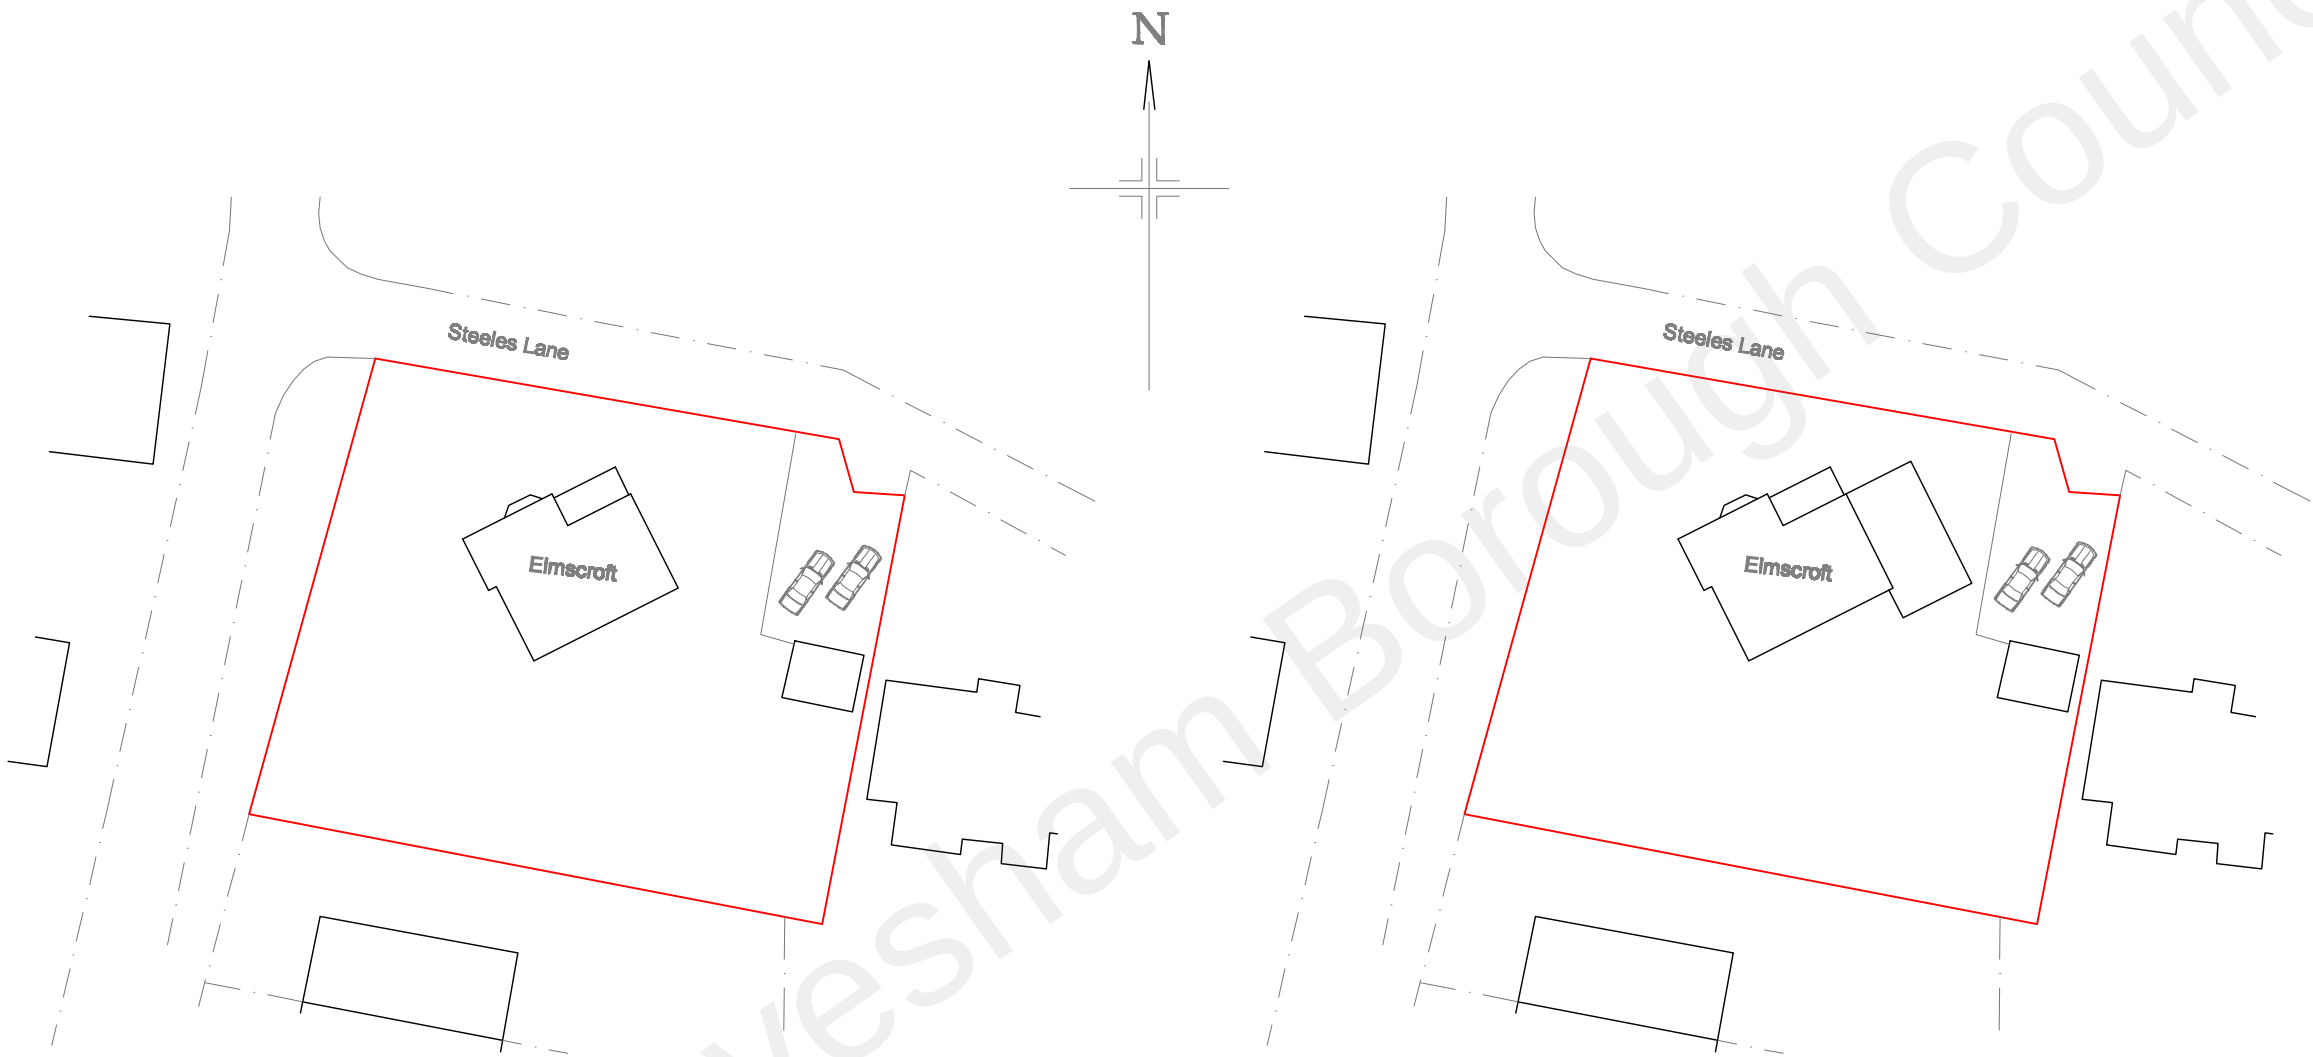

8a Existing Site Block Plan
Scale: 1:500

8b Proposed Site Block Plan
Scale: 1:500

07824697334
LJM
DRAFTING
www.ljmdrafting.co.uk

SIDE EXTENSION – Planning Ap.

Proposed single storey rear extension and internal alterations to existing house.

Elmscroft,
Steeles Lane, Kent,
DA13 0QD
Drawing Title

Project N° 1560

Existing & Proposed
SITE BLOCK PLANS
Date 31.03.22
Scale 1:500 @ A3
Drawing n° 08

Revision	
- - - / - - / - -	- - - / - - / - -
- - - / - - / - -	- - - / - - / - -
- - - / - - / - -	- - - / - - / - -

Client Designer
Mr Heatley LJ Montgomerie

Notes
Check that this drawing is the latest revision.
Do not use any of the information on this drawing without checking all dimensions on site.
Do not use any areas indicated for either valuation, purchase, sale, or any other form of legally binding contract.
Do not reproduce any part of this drawing without prior written consent.
Do not scale from this drawing.