


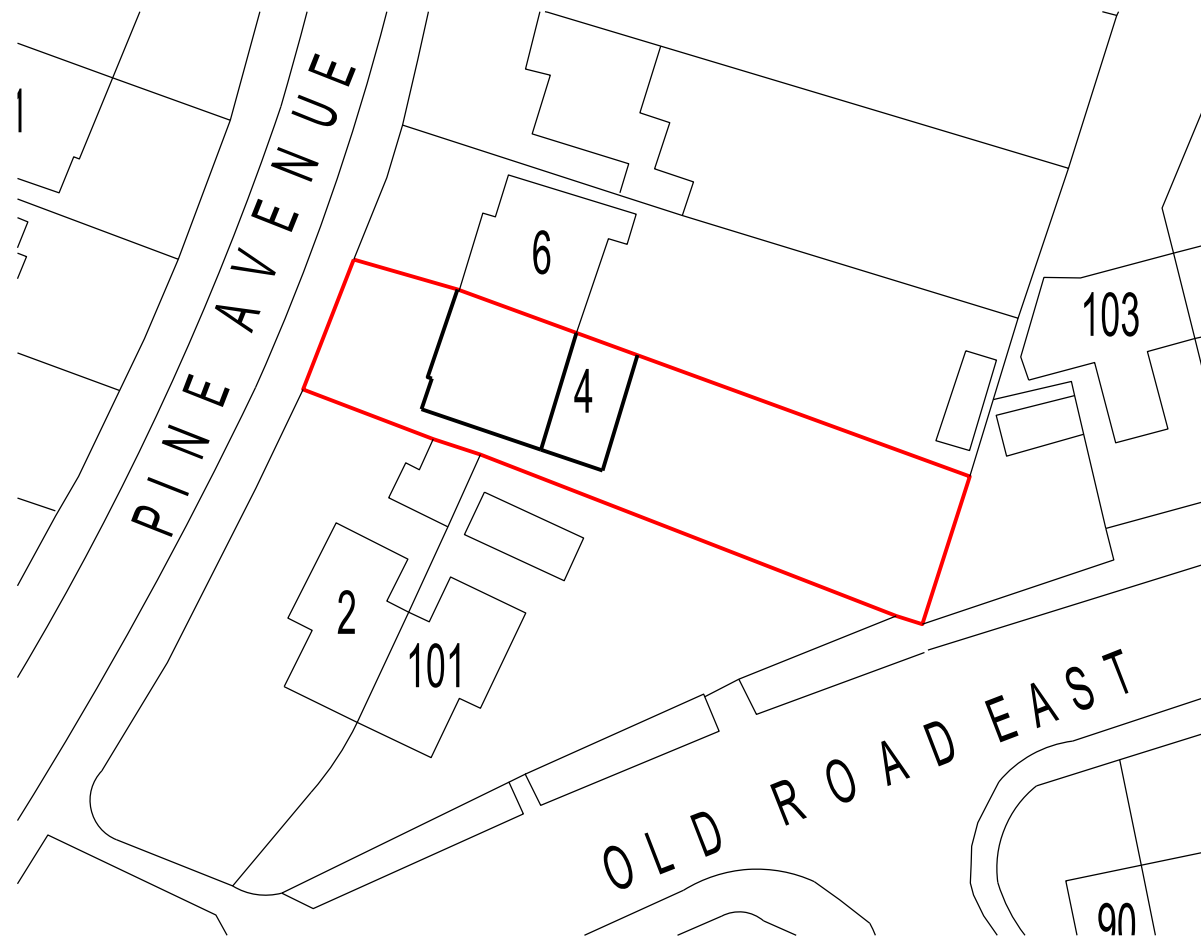


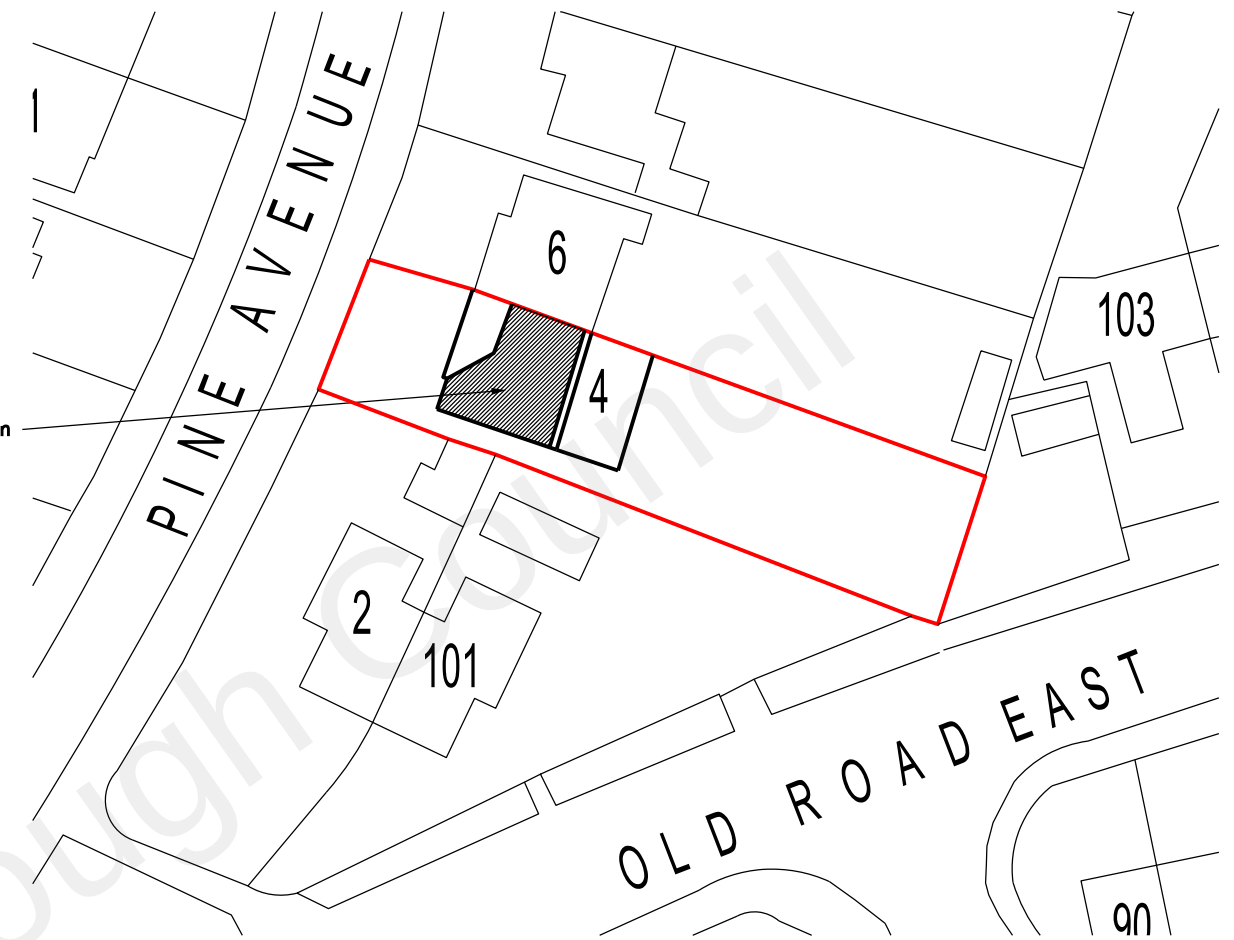

EXISTING BLOCK PLAN scale 1:500

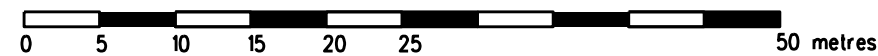

PROPOSED BLOCK PLAN scale 1:500

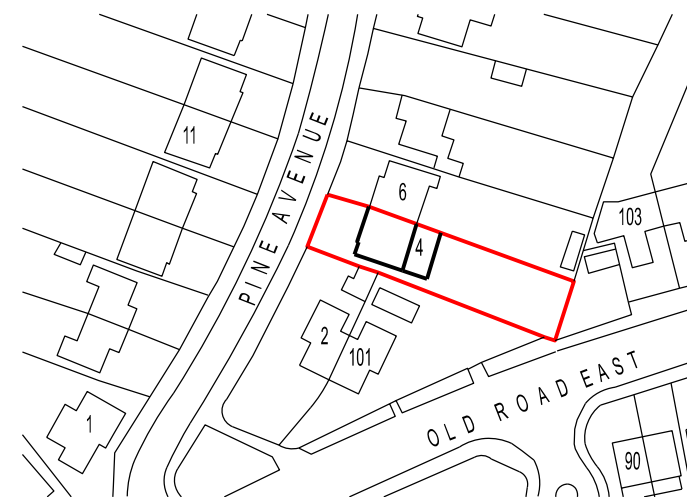

SITE LOCATION PLAN scale 1:1250



PLANNING APPLICATION

REVISION DATE

ARCHITECT
TAARCHITECTS
 11 JOYDENS WOOD ROAD BEXLEY
 KENT DA5 2HS Tel 07905 130591
ta140256@googlemail.com

JOB
**PROPOSED LOFT EXTENSION
 AT 4 PINE AVENUE
 GRAVESEND DA12 1QZ**

DRAWING
**EXISTING SITE LOCATION
 & BLOCK PLANS**

SCALE DATE
 1:500 & 1250 AT A3 FEB 2022

DRAWING NO.
 MS/17