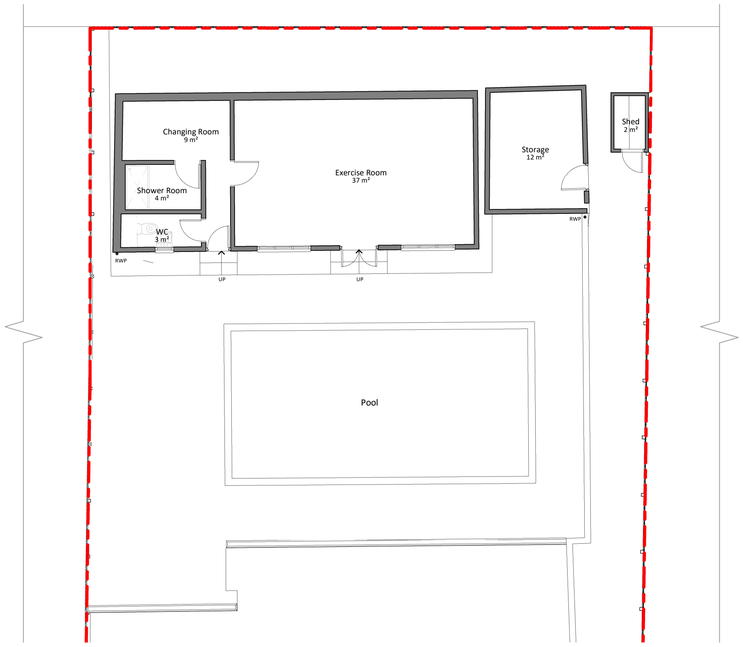

1 Existing Ground Floor OutBuidling

1 : 100

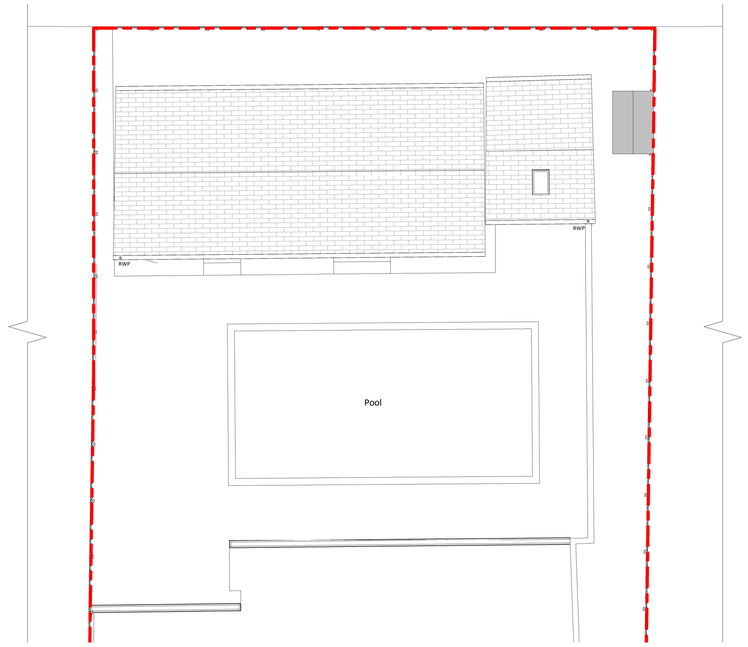

2 Existing Roof OutBuilding

1 : 100

3 Existing West Elevation Outbuilding

1 : 100

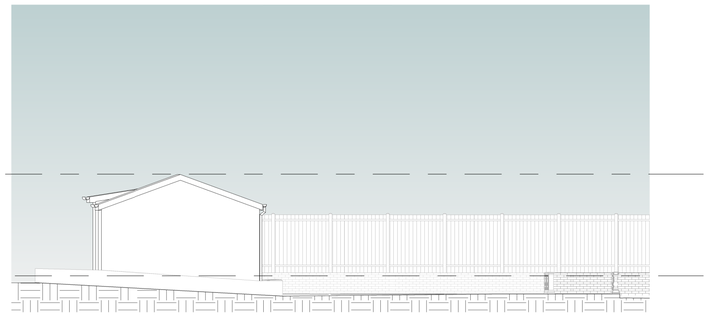

5 Existing North Elevation

1 : 100

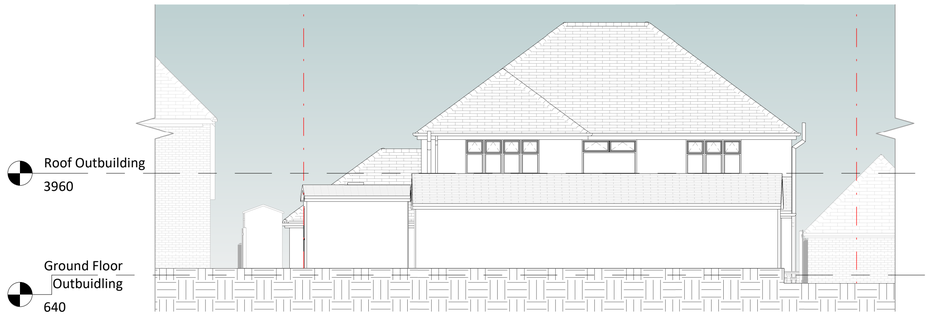

4 Existing East Elevation Outbuilding

1 : 100

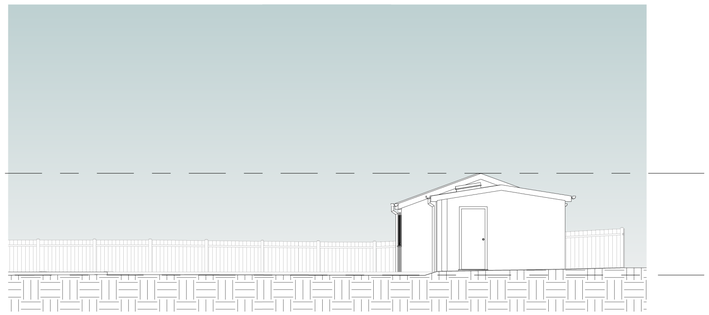

6 Existing South Elevation Outbuilding Outbuilding

1 : 100

1 0 1 2 3 4 5
SCALE 1:100 m

© This drawing is the property of Bluelime Retail Ltd who retain the sole copyright of its contents & it may not be reproduced in part or in whole without written permission

DRAINAGE STORM NEW
DRAINAGE STORM EXISTING
DRAINAGE STORM EXISTING REMOVED
DRAINAGE FOUL NEW
DRAINAGE FOUL EXISTING
DRAINAGE FOUL EXISTING REMOVED
DRAINAGE COMBINED NEW
DRAINAGE COMBINED EXISTING
DRAINAGE COMBINED EXISTING REMOVED

North

Amendments :

Rev :	Int. :	Date :	Description :

Project :

184 Singlewell Rd,
Gravesend
DA11 7RB

Title :

Planning Drawings
Existing Outbuilding Plans & Elevations

The Architects Of London
(0203 903 9093)

Bluelime Architecture
(01322 521026)

Proposed house alterations and pool enclosure

Drawn by :	Scale :	Date :
AH/MJG	1 : 100 @ A1	20/05/2026

Drawing number : BL/DRG/3726/ 05

Rev :

Dimensions to be checked on site.

20/05/2026 17:11:23