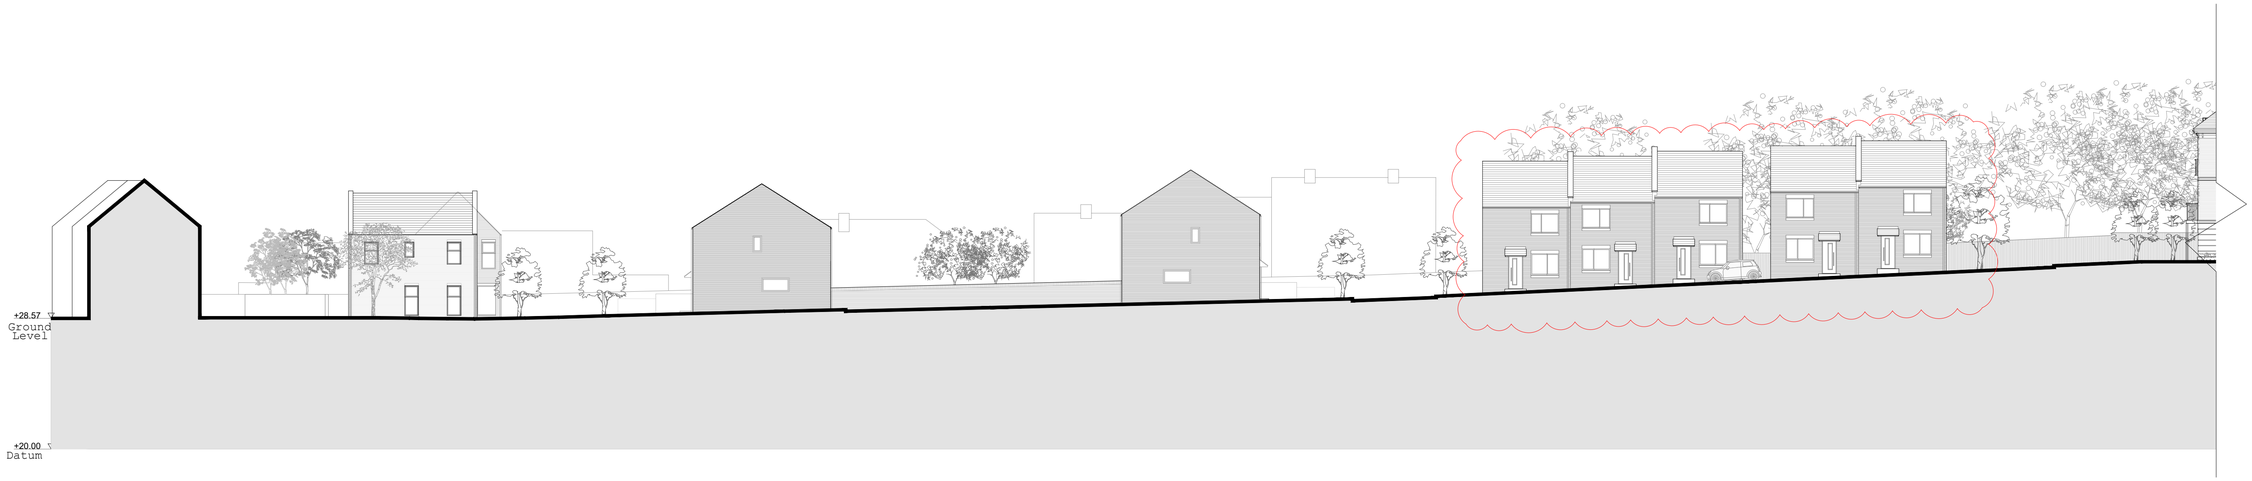

Proposed Section AA - (1) @1:200

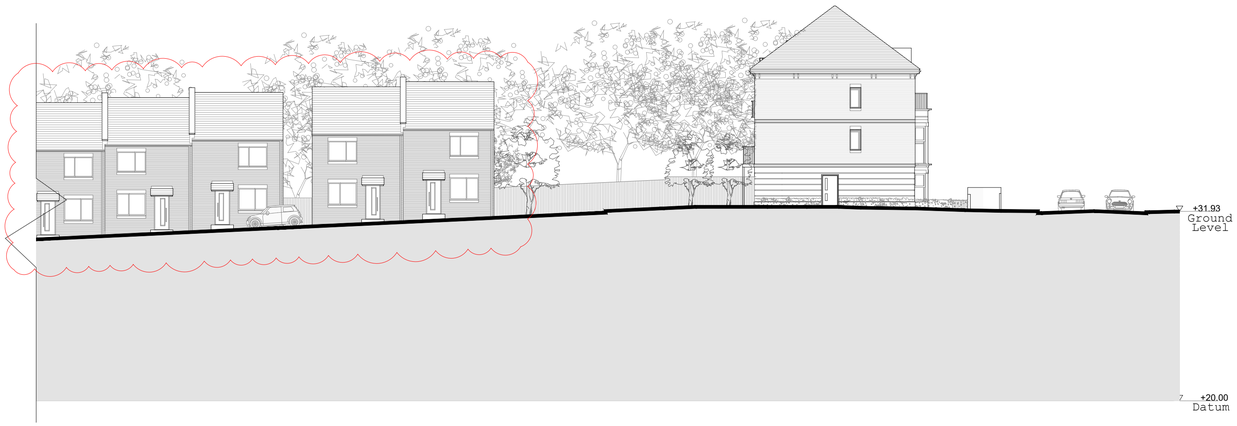

Proposed Section AA - (2) @1:200

0 1 2 4 6 8 10M

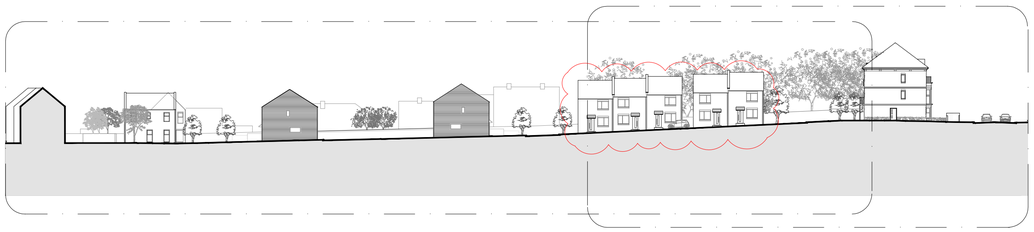

Proposed Section AA @1:500

0 5 10 20 30M

KEY PLAN @ 1:1250

N

AMENDMENTS FROM PREVIOUS APPLICATION
Roof verge removed from house type A1
Key plan updated

P0	Planning Submission	JH	13/10/2023
P1	Updated to feedback	PA	14/12/2023
P2	Updated to feedback	SA	20/05/2024
P3	Updated to feedback	PA	22/01/2025
P4	Updated to feedback	ZS	17/04/2026

Hollaway

London | 10a Acton Street | London | WC1X 9NG
T +44 (0) 20 7096 5425 | E london@hollawaystudio.co.uk | W www.hollawaystudio.co.uk

Kent | The Tramway Stables | Rampart Road | Hythe | Kent | CT21 5
T +44 (0)1303 260 515 | E kent@hollawaystudio.co.uk | W www.hollawaystudio.co.uk

Project | St. Josephs
Old Road East

Client | Galliard Homes

Title | Proposed Site Section AA

Status | Planning

Scale@A1 | 1:200 **Date** | October 2023 **Drawn** | SA **Chk'd** | MP

Project Number
22.112
Birn Number

Drawing Number
050

Revision
P4

Ordnance Survey, (c) Crown Copyright 2026. All rights reserved. Licence number 100022432