


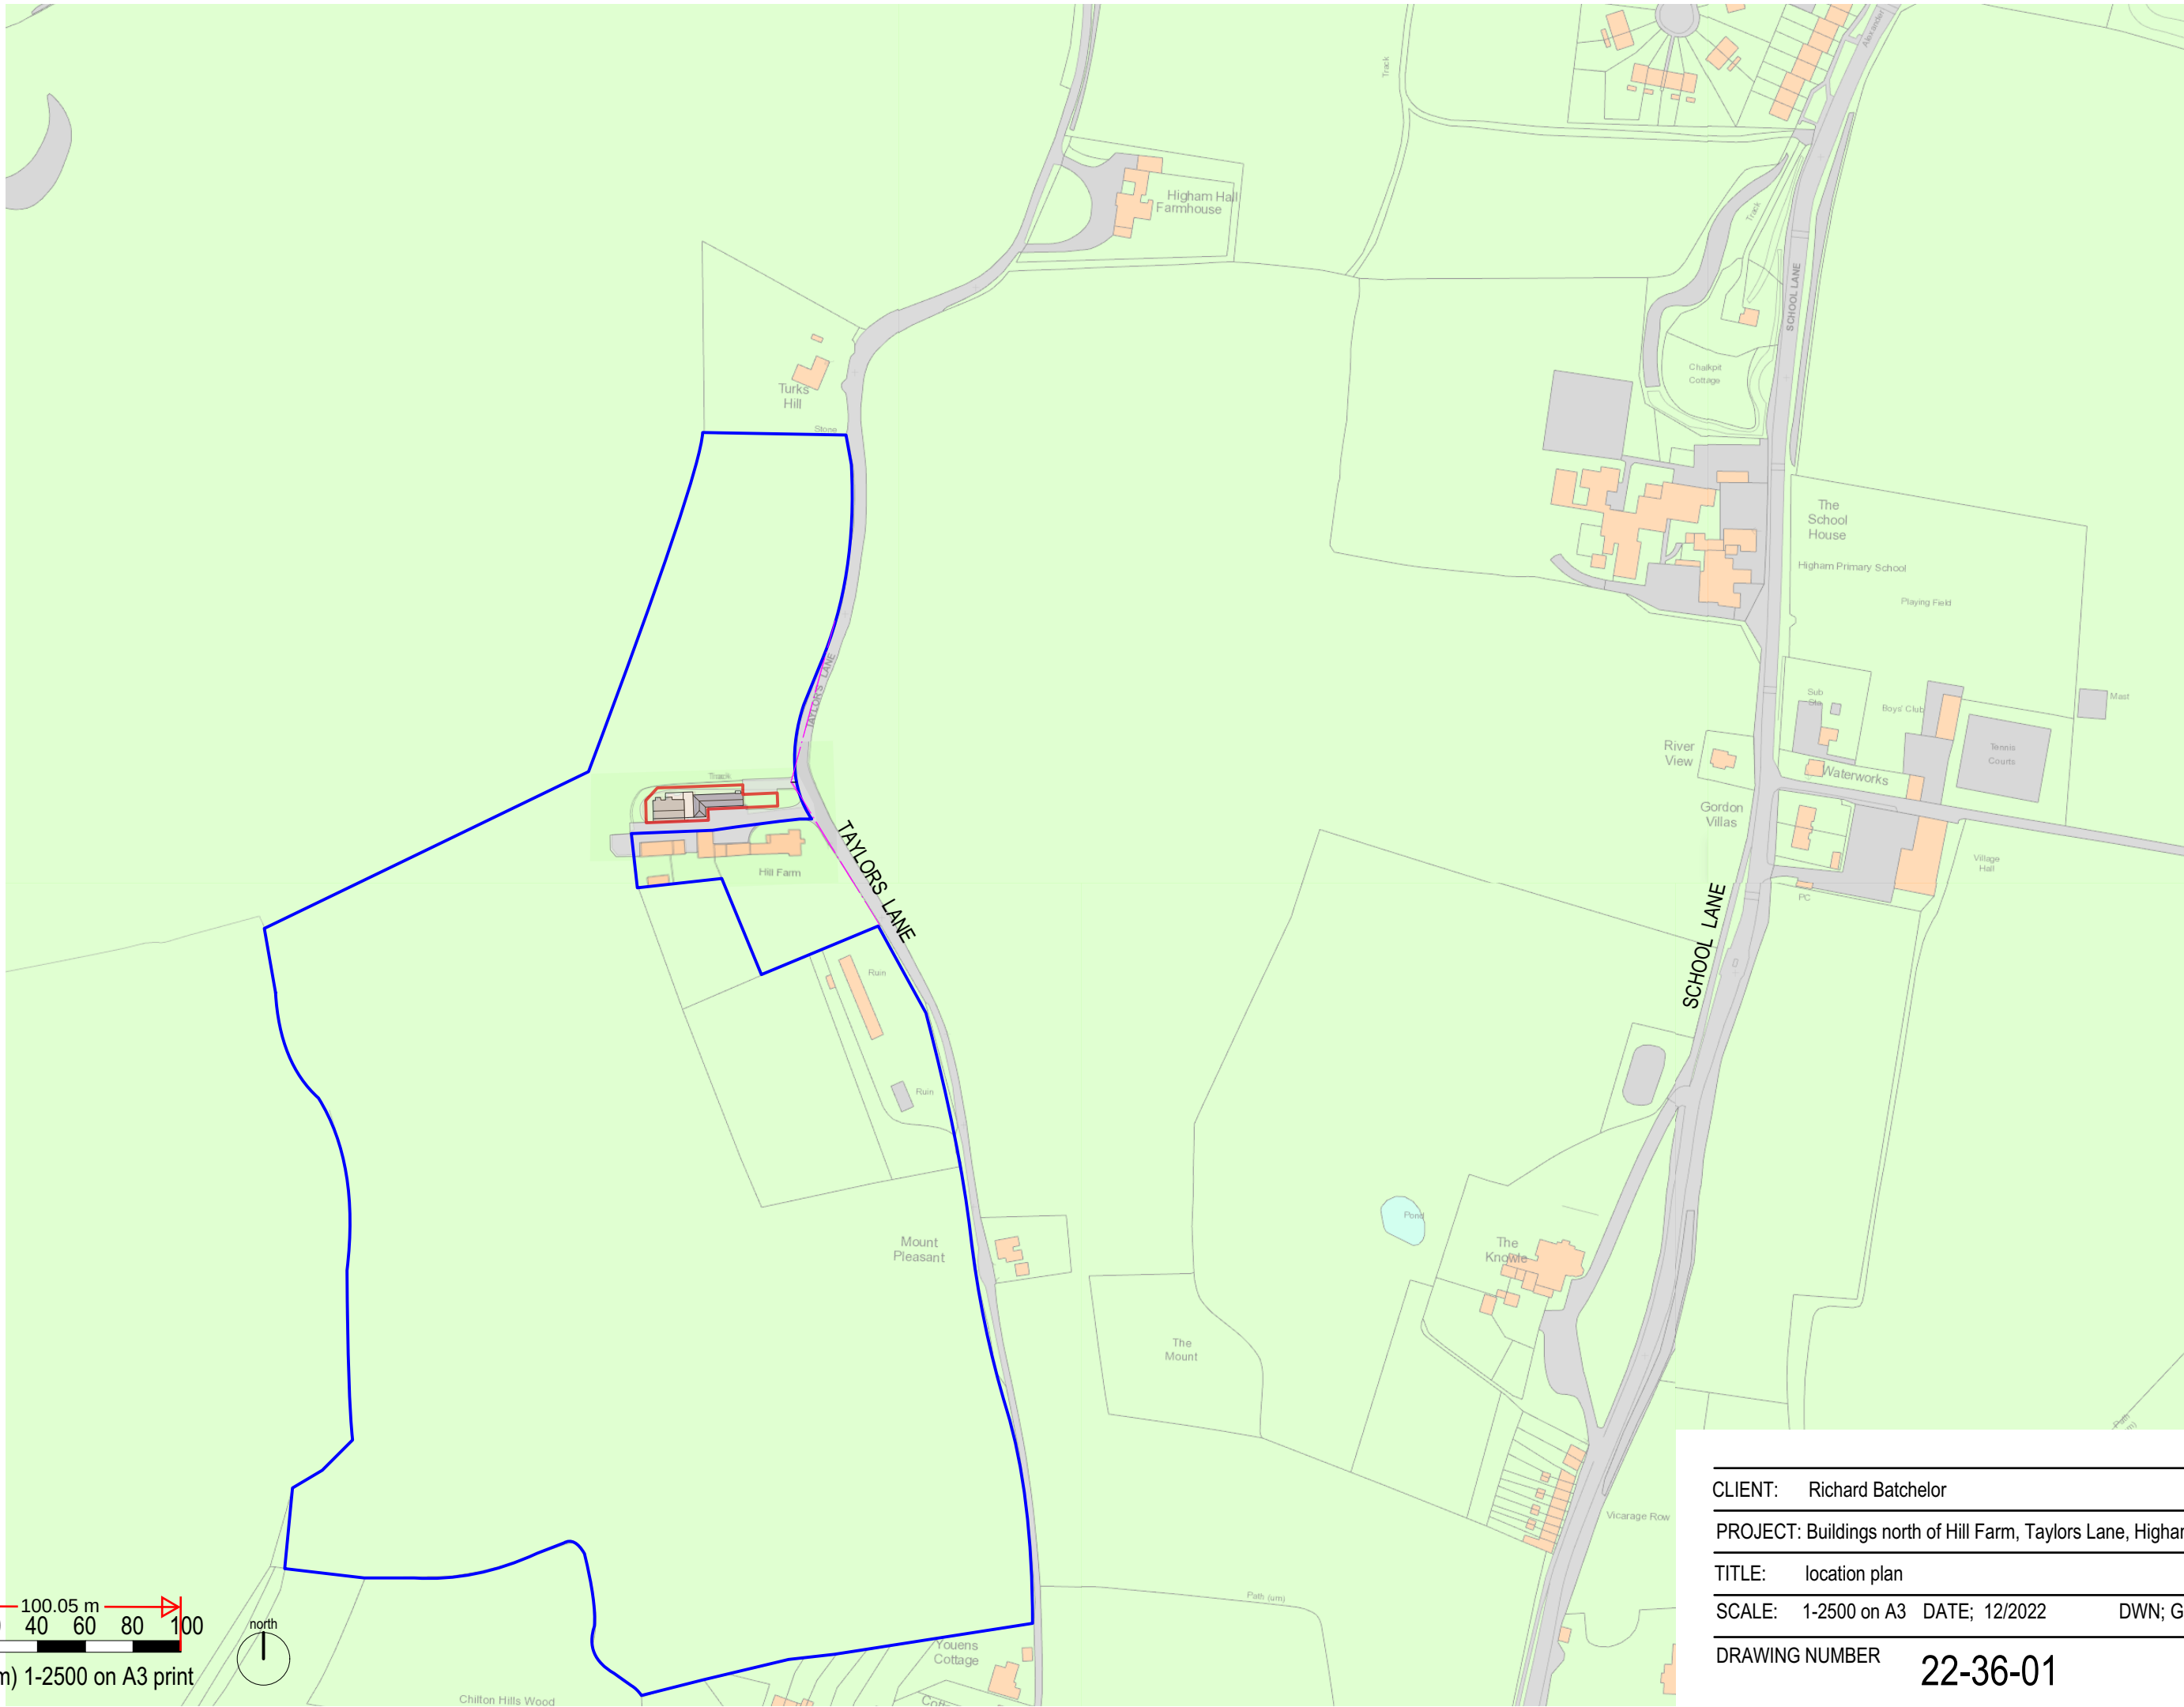

ME37JT

CLIENT: Richard Batchelor	
PROJECT: Buildings north of Hill Farm, Taylors Lane, Higham	
TITLE: location plan	
SCALE: 1-2500 on A3	DATE: 12/2022
DRAWING NUMBER	
22-36-01	
DWN: GB	

