




Drawing No. 11 - Part A - FRONT

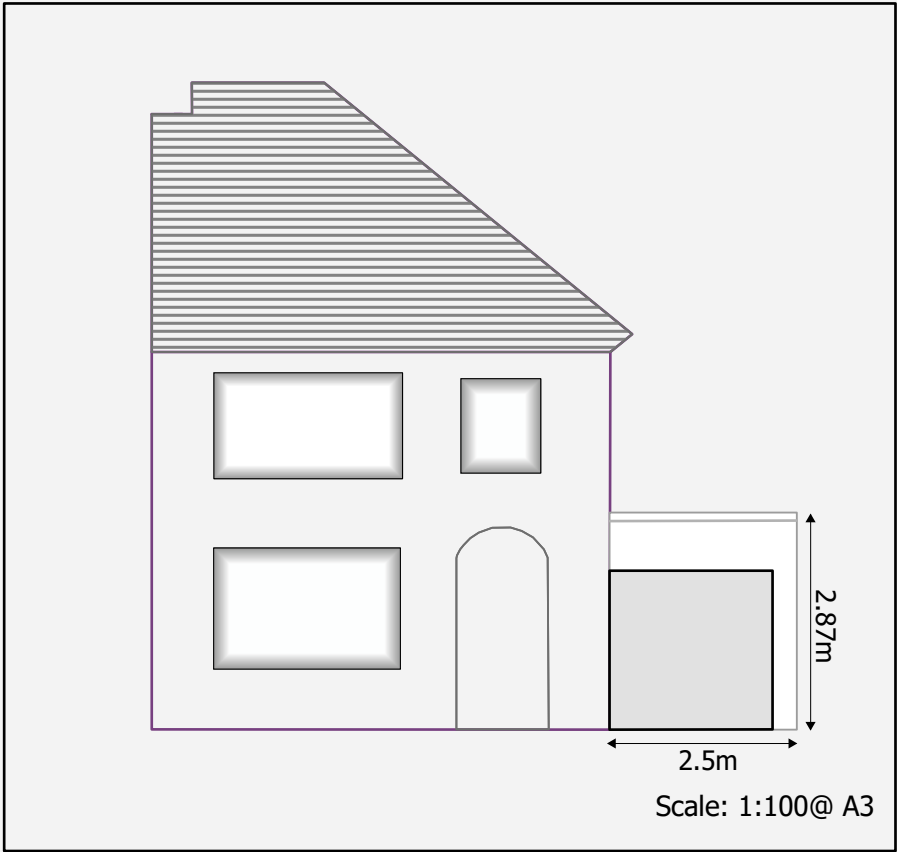


Drawing No. 11 Part B - SIDE

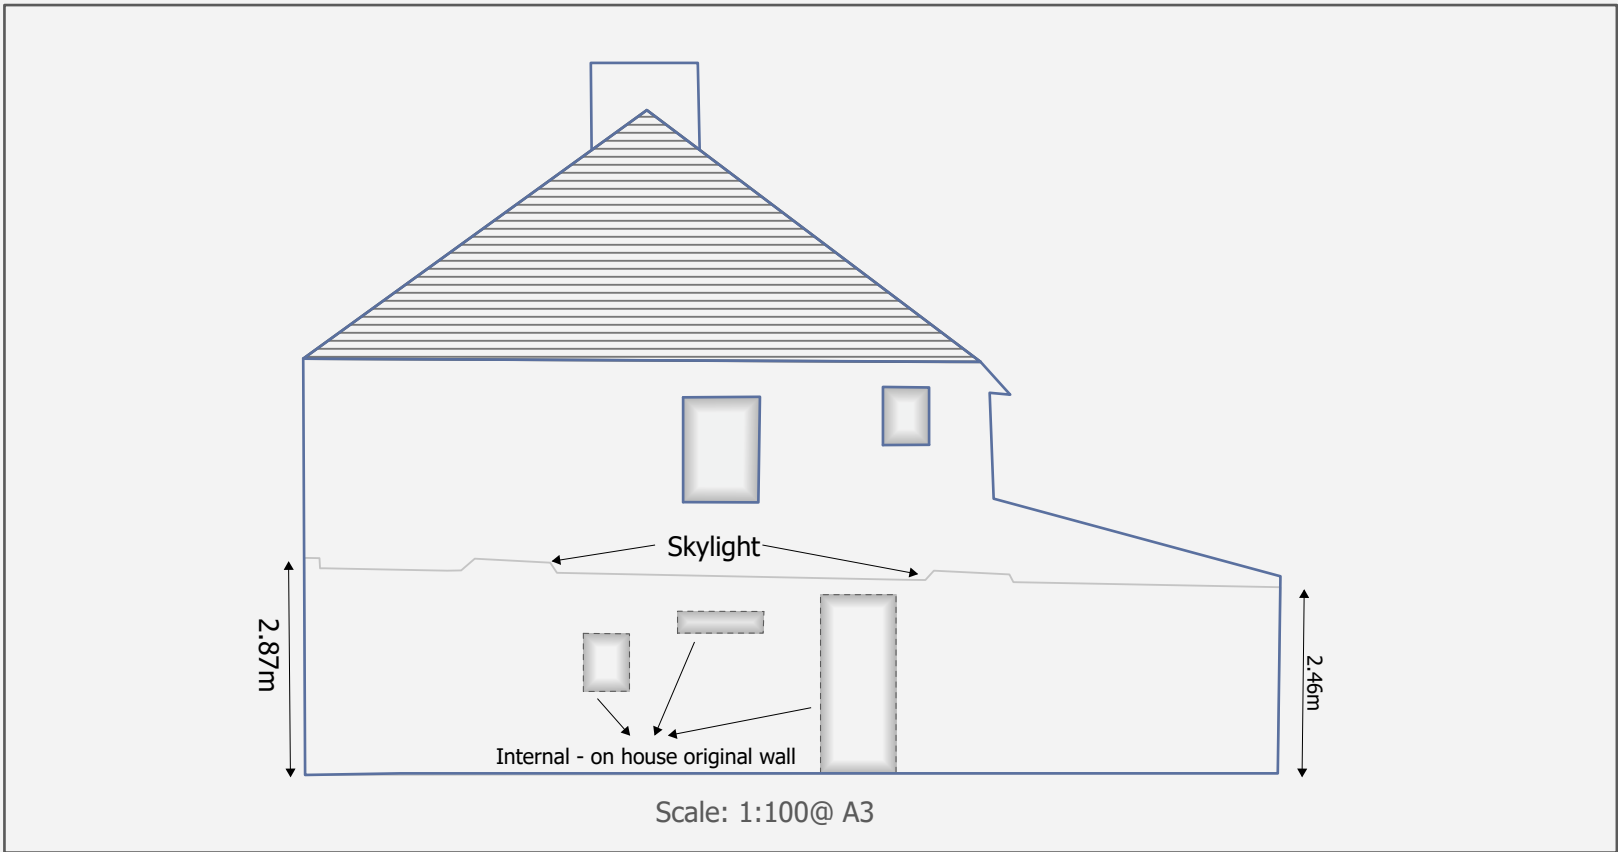

Drawing No. 11 Part C - REAR

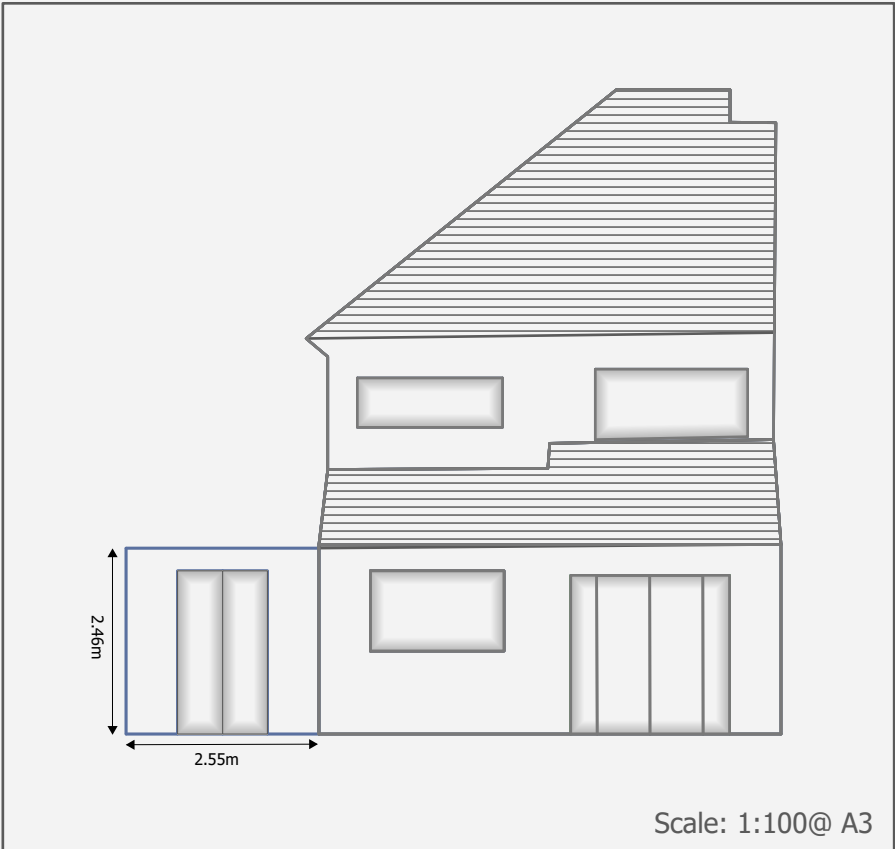

Drawing No. 11 - Existing

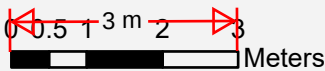

Scale for drawings only
(not applicable to images)

25 Dennis Road
Gravesend
DA11 7NN

05/11/2023