

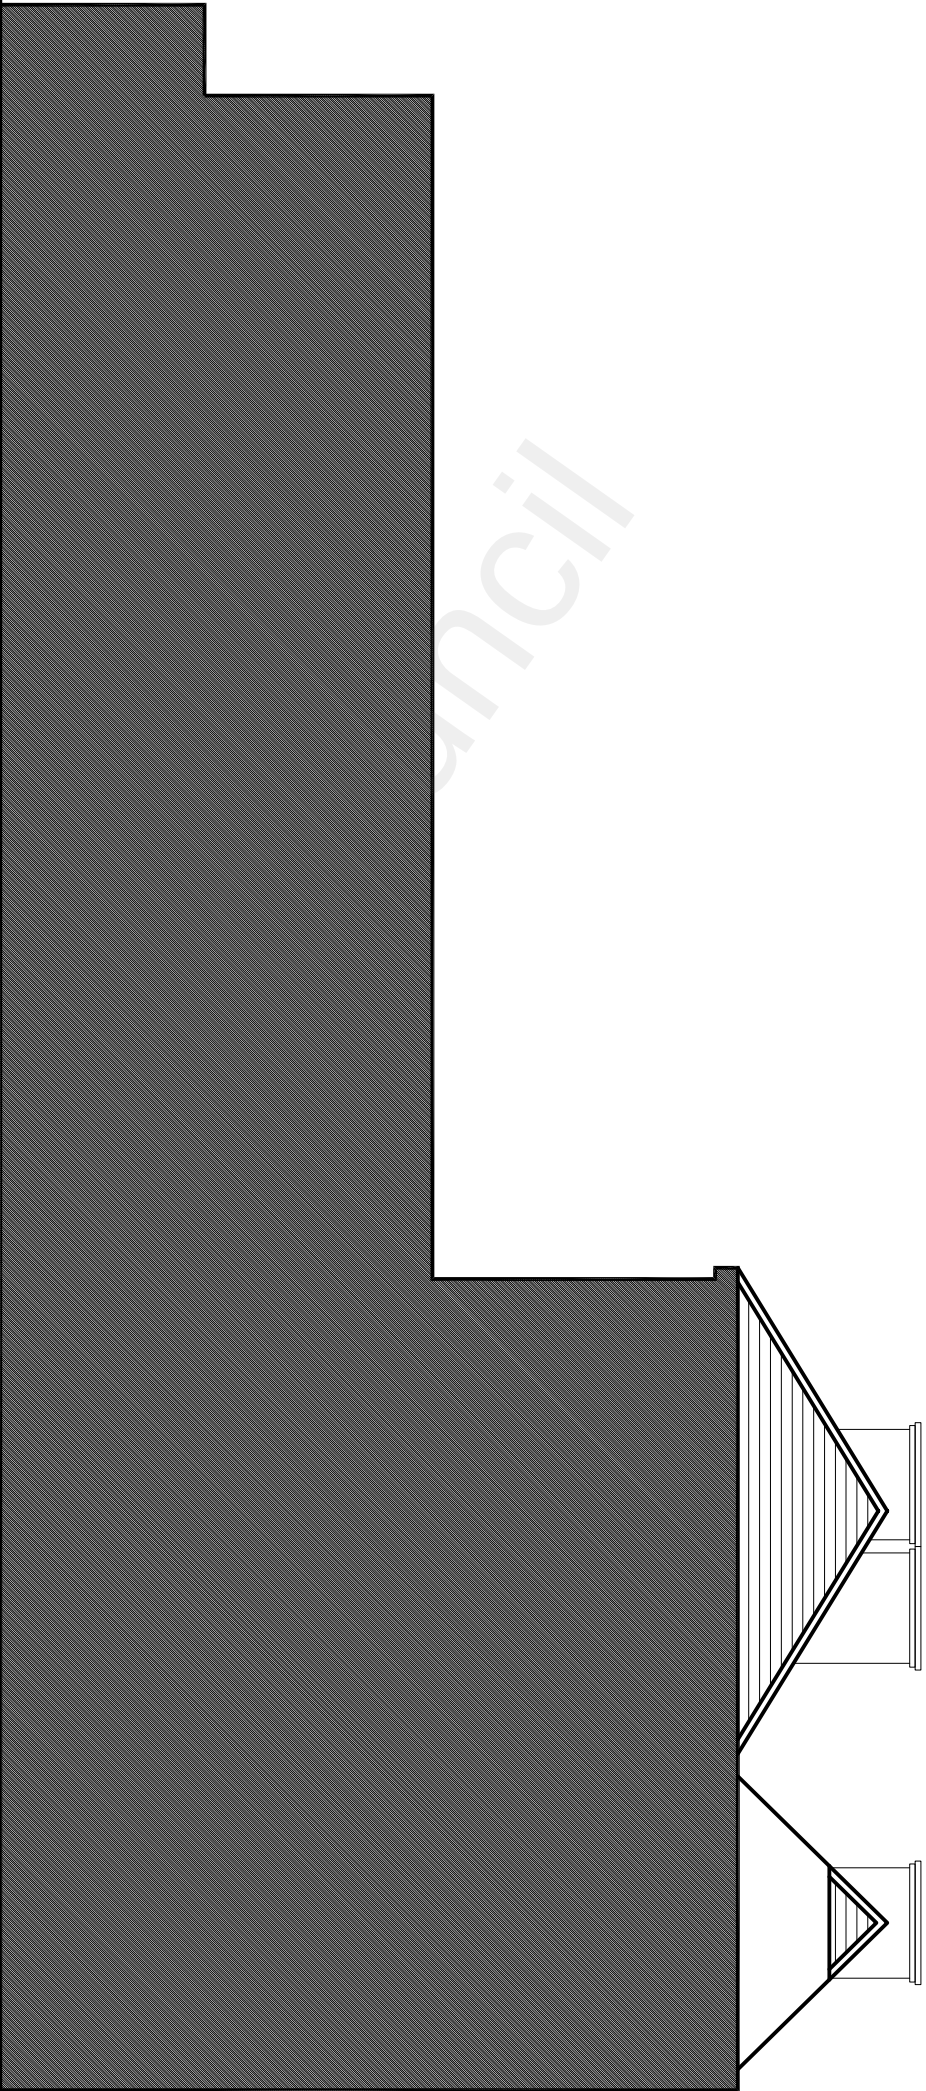


The Contractor is to check all dimensions on site and report any discrepancies to the Contract Administrator. This drawing is to be read in conjunction with all other standard documentation. Dimensions are not to be scaled from this drawing.

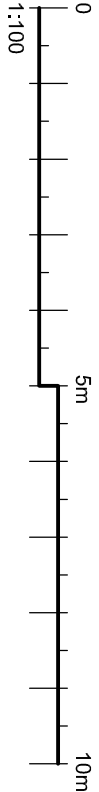

EXISTING SIDE ELEVATION

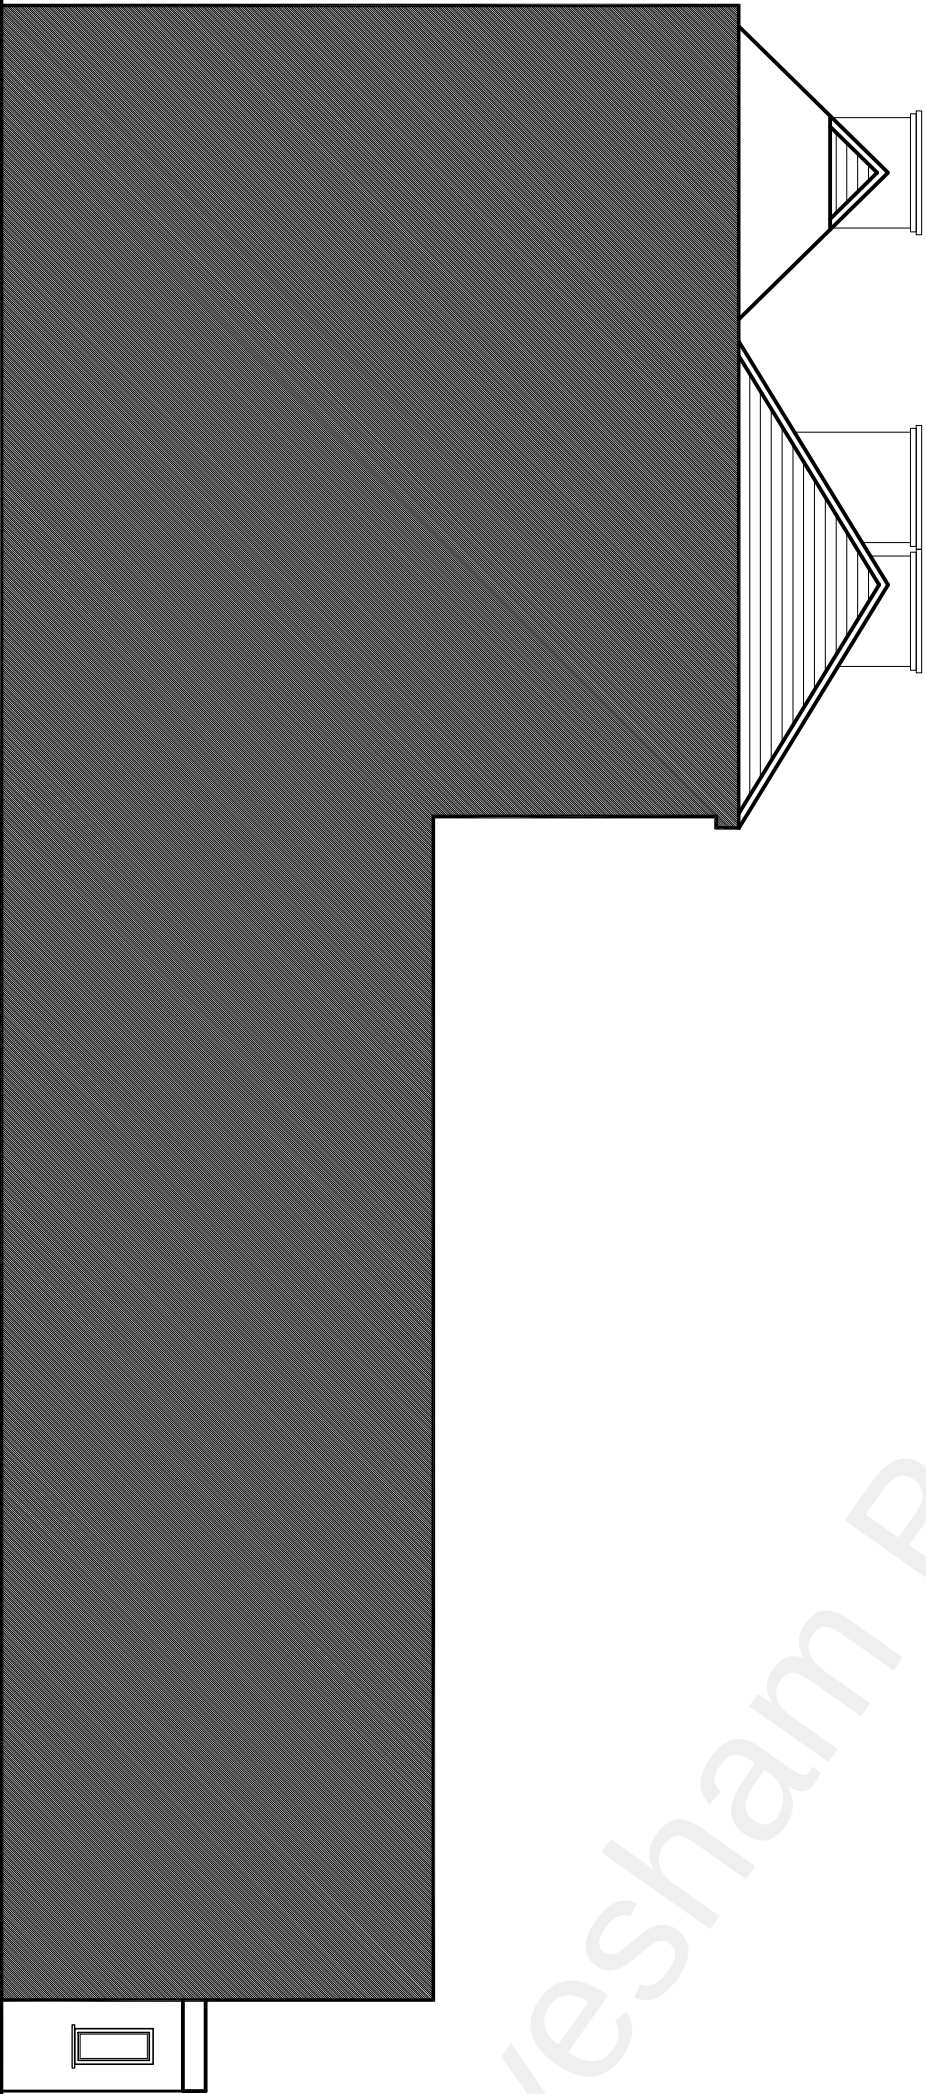

EXISTING SIDE ELEVATION

rev.	description		date	chkd.
	Design And Plan CONSULTANTS 93 Cotmandene Crescent, Orpington, Kent BR5 2RA 020 3004 9238 07931 931 035 s.nagpal@dapconsultants.co.uk www.dapconsultants.co.uk			
project : 151 Milton Road Gravesend				
drawing title : Existing Elevations				
drawn: SN	chkd : SS	date: 12.08.2022		
status:	Planning	scale: 1:100@A3		
proj no : 1983	drg no: 04	rev no:		