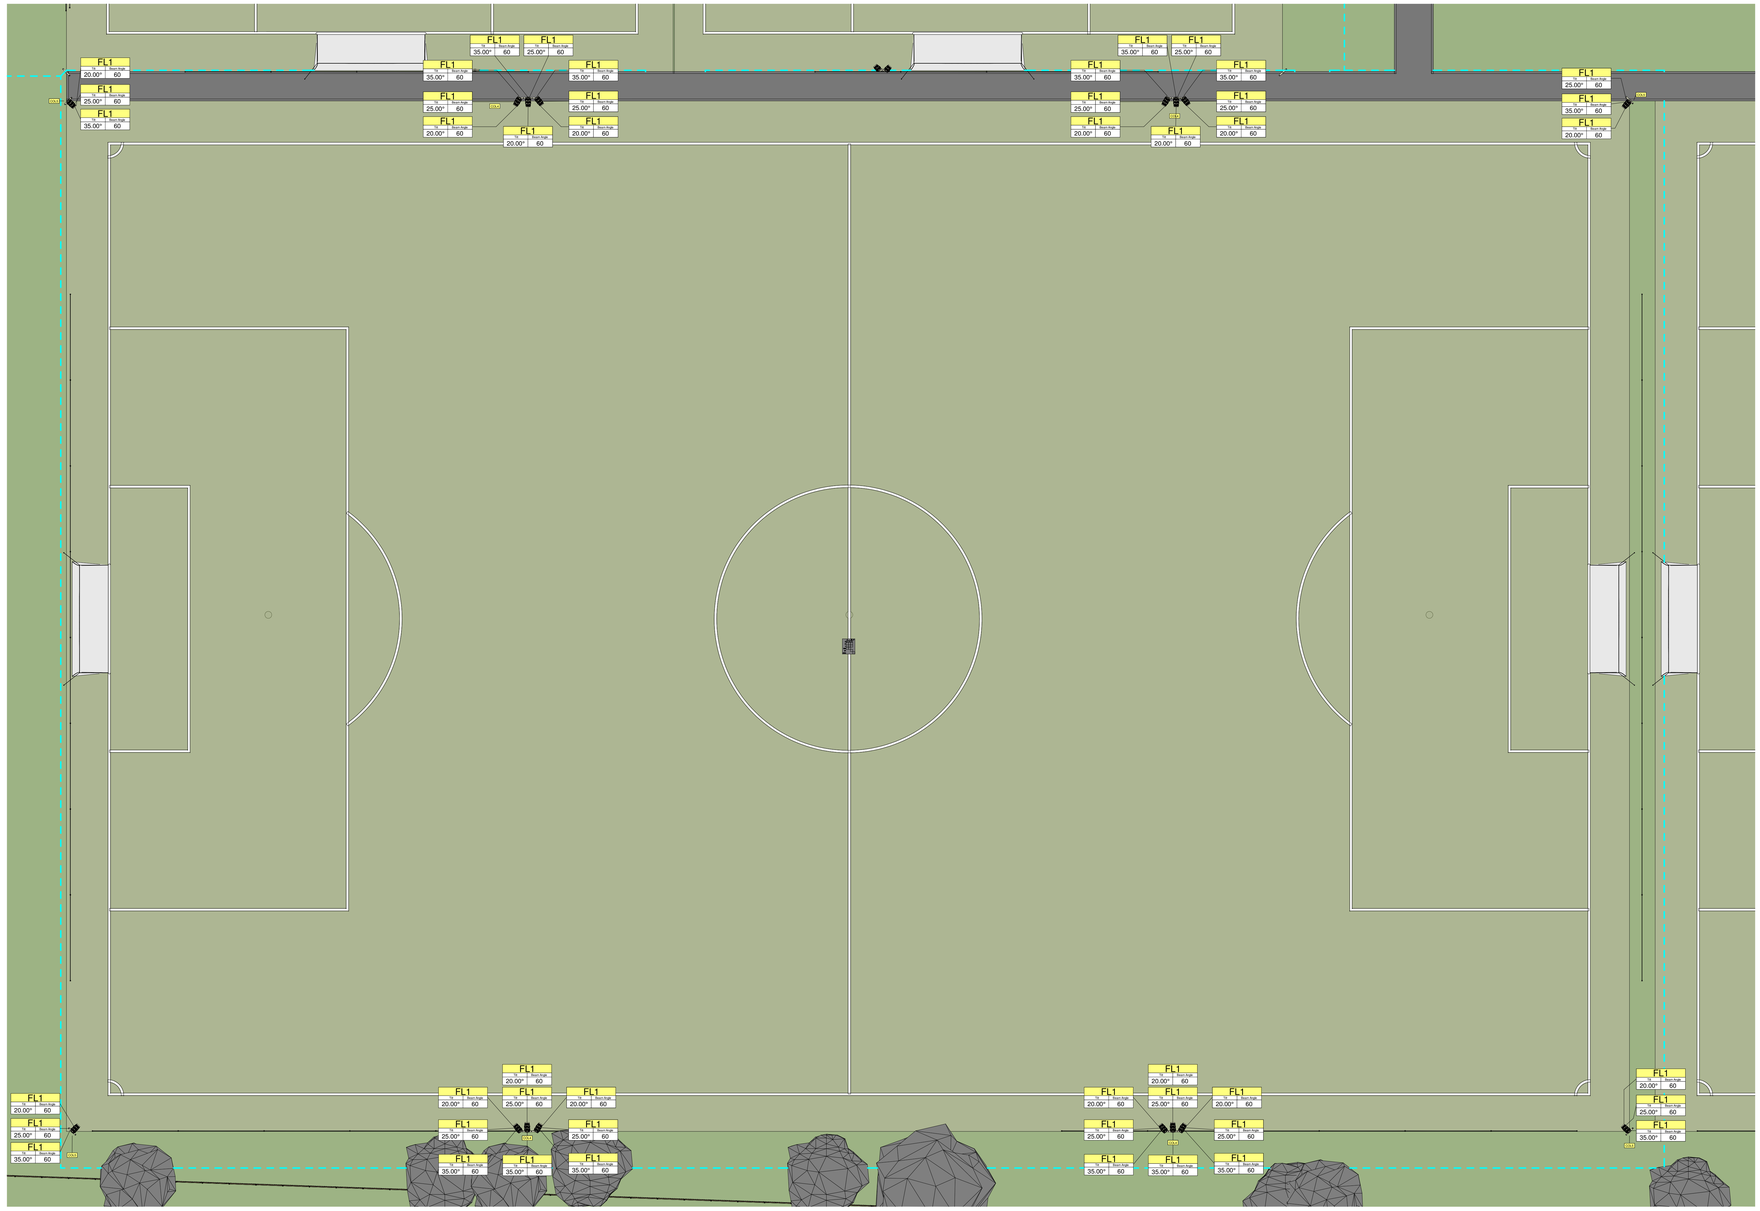

11V 11 PITCHES

1 : 150

11V11'S Illuminance				
Calculation Points Name	Average	Maximum	Minimum	Min/Avg
11V11 PITCH	183 lx	550 lx	36 lx	0.20

Lighting Fixture Schedule 11v11	
Type Mark	Type
COL2	ROOT MOUNT 8M GALV COLUMN 700MM BRACKET
COL4	ROOT MOUNT 10M GALV COLUMN 1300MM BRACKET
COL5	ROOT MOUNT 10M GALV COLUMN 700MM BRACKET
FL1	MOHPAF flood light

0m 3m 6m 9m 12m 15m

VISUAL SCALE 1:150 @ A0

REVRLUX Visual Lighting Design

MG Lites Energy Saving Solutions

NUMBER
JWM63099

PROJECT
Fleet Leisure

TITLE
11V11 PITCH

CLIENT
Owner

Rev	Description	Date
R01	Revised 7v7 Pitches	26/05/2021

DO NOT SCALE

SCALE (@ A0)	DRAWN BY	CHECKED BY	DATE
1 : 150	Author	Checker	03/26/21

DRAWING NUMBER
L103

REV R01