


Silverhand Estate Winery Cellar Door

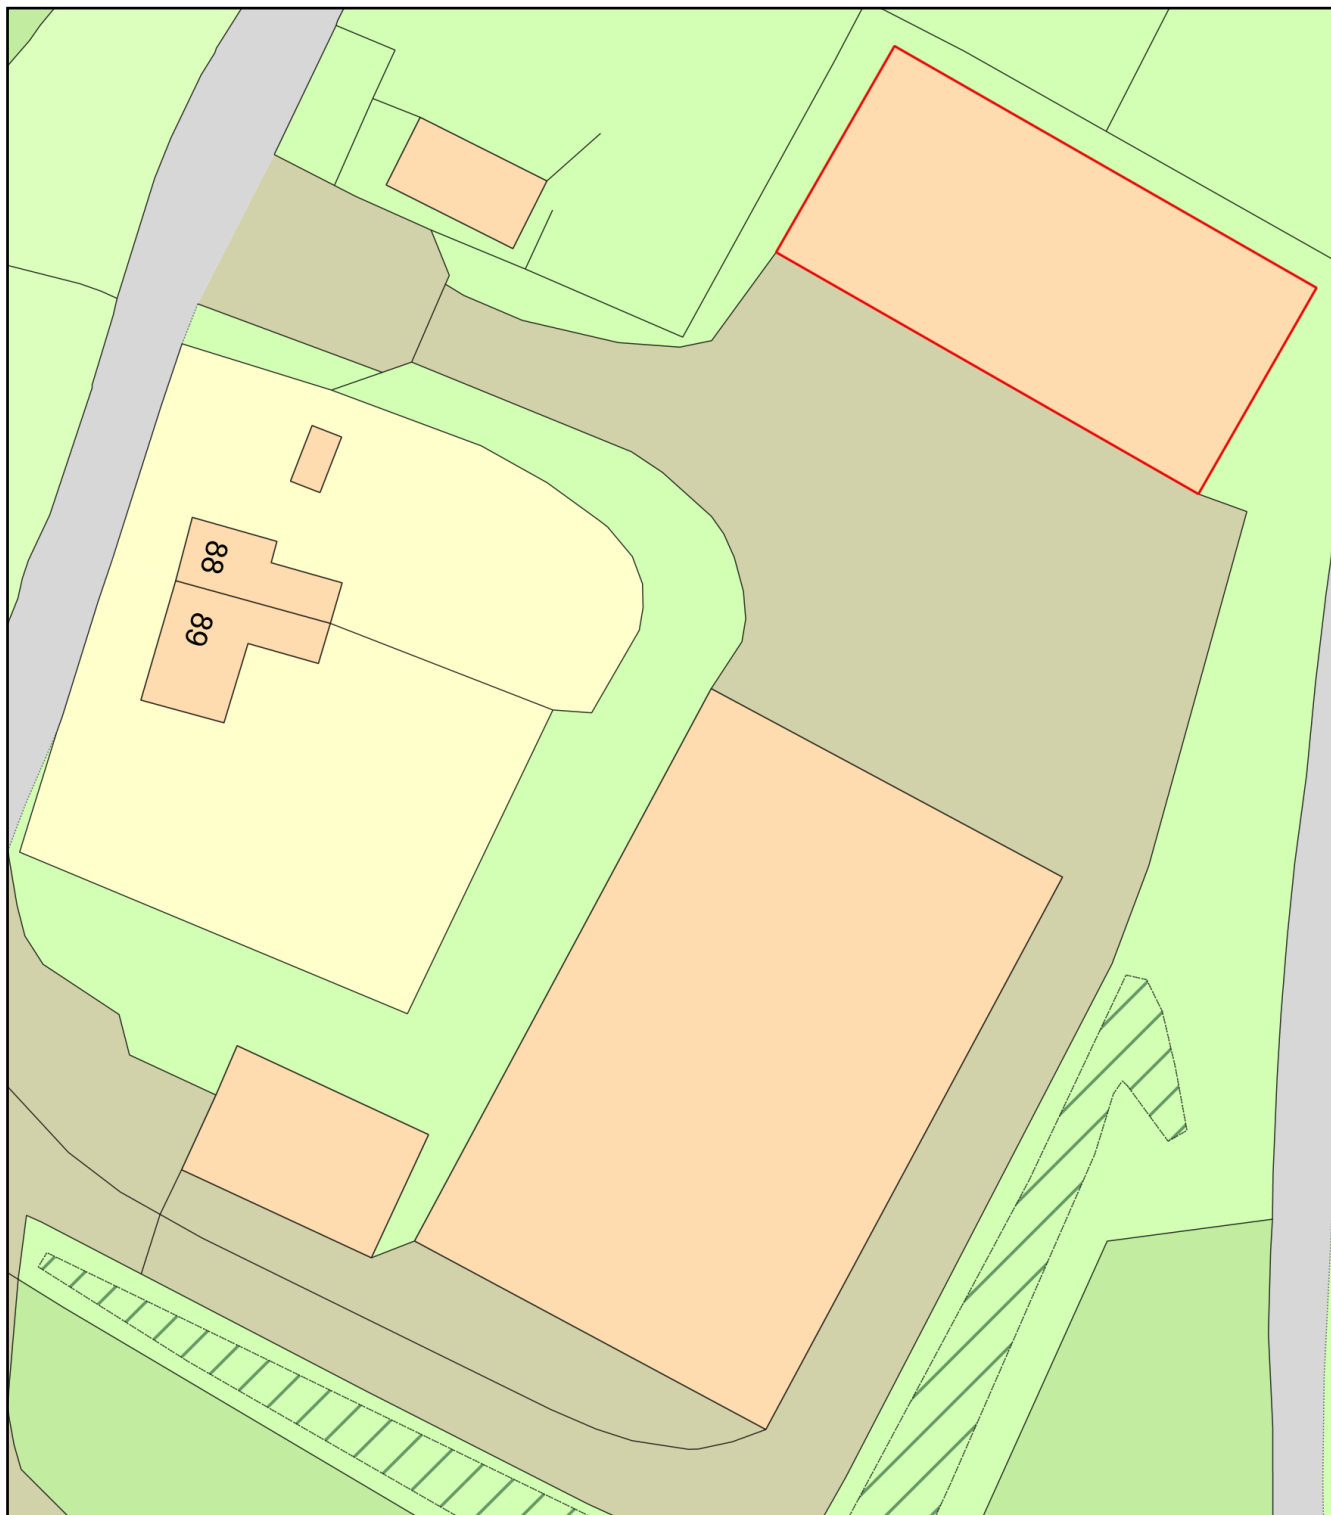

Plan Produced for: STEVE CHAPPELL

Date Produced: 05 Dec 2023

Plan Reference Number: TQRQM23339133739765

Scale: 1:500 @ A4