



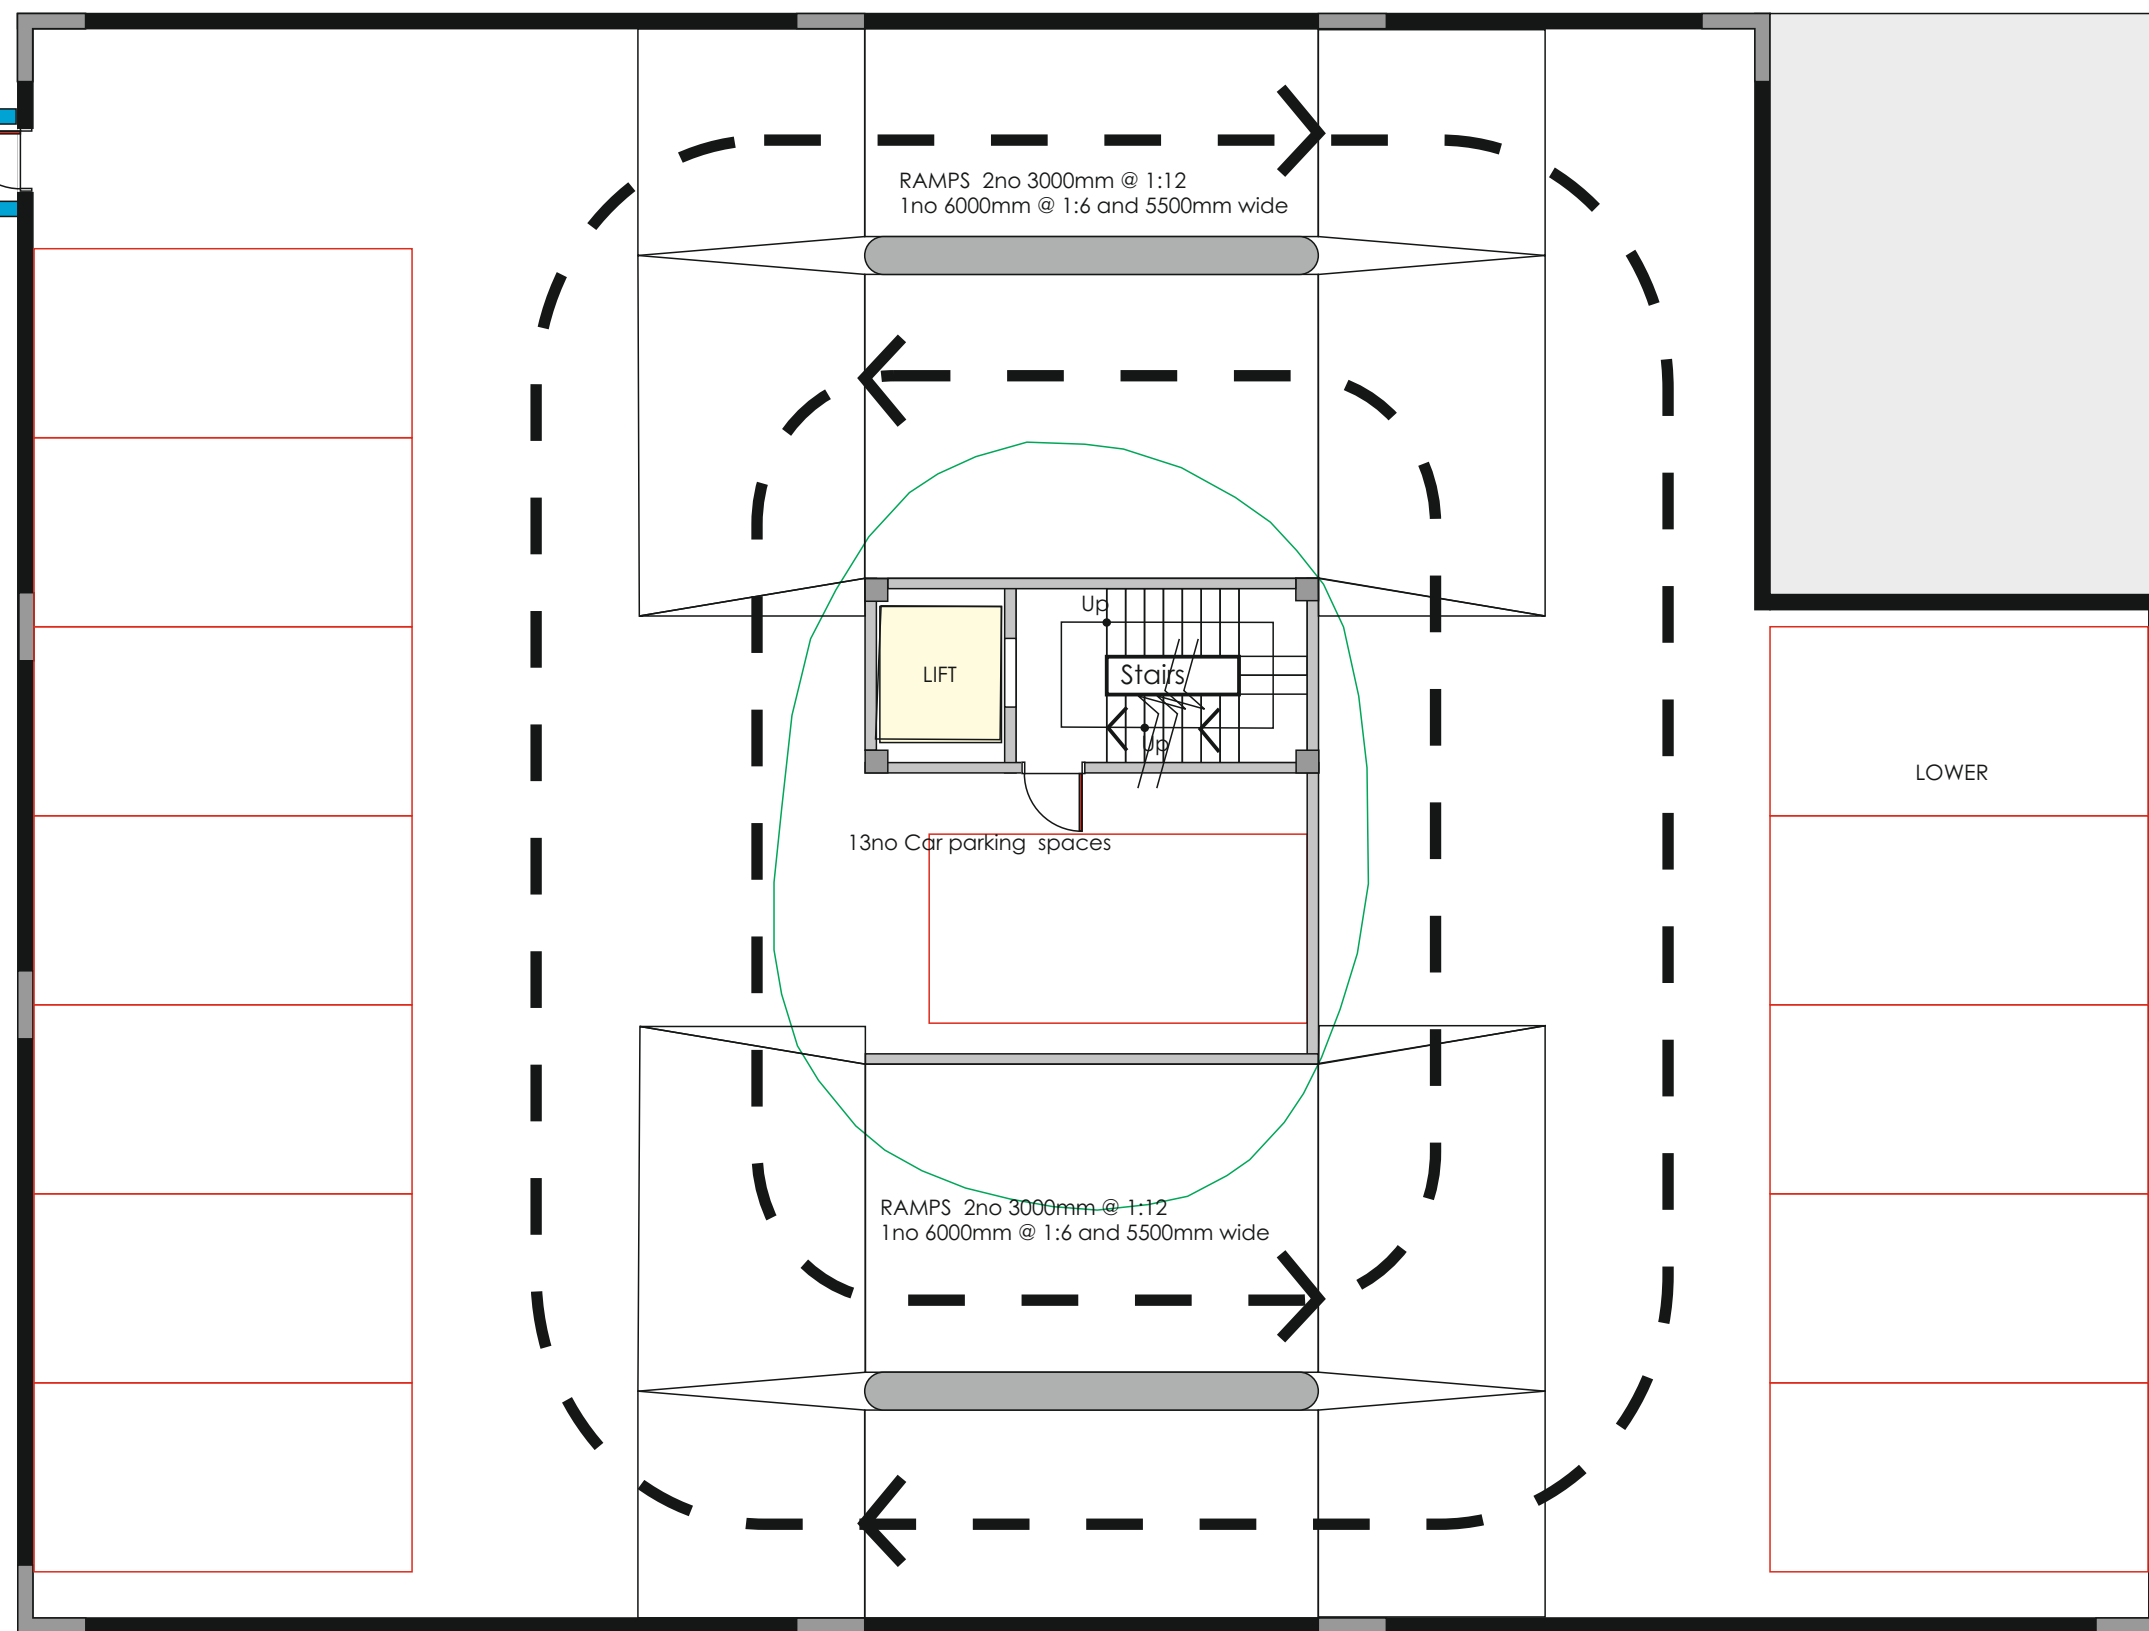


Second Floor Plans - 1:100 Multi-Story Car Park Similar

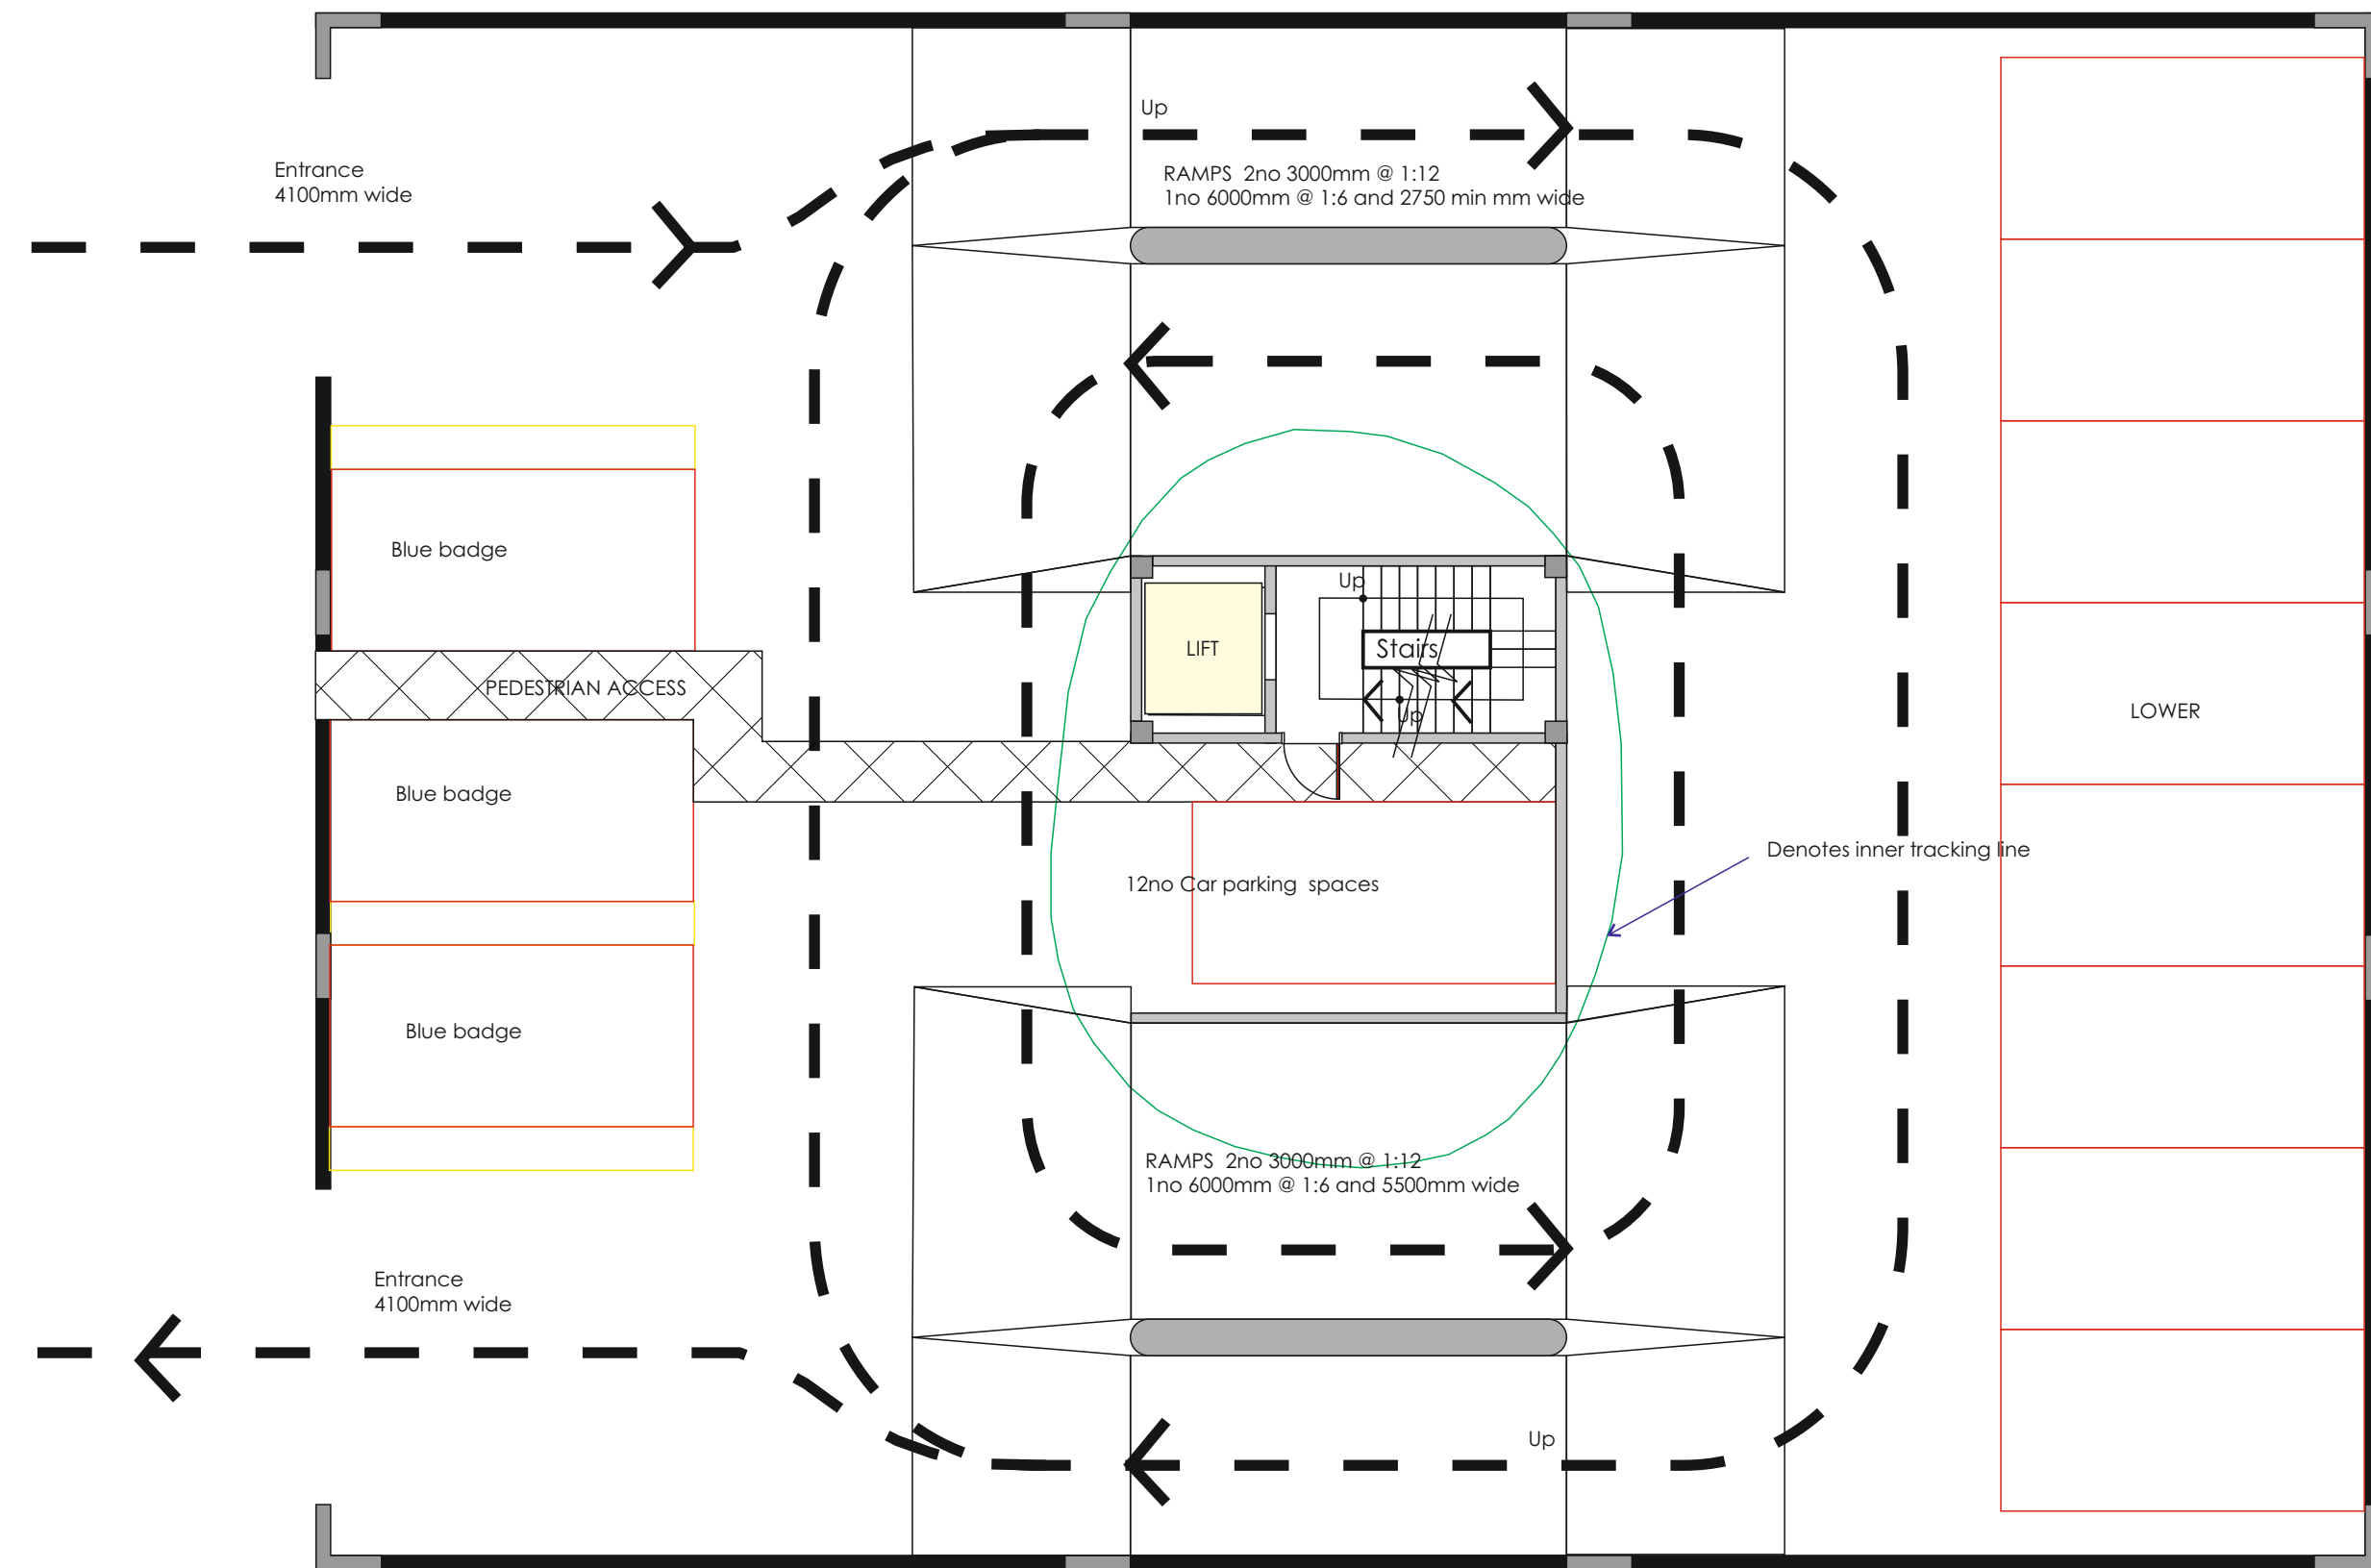


Ground Floor Plan - 1:100 Multi-Story Car Park

TOTAL 59no SPACES
plus 2no spaces at
the front 61no site
total of which 3no
are blue badge

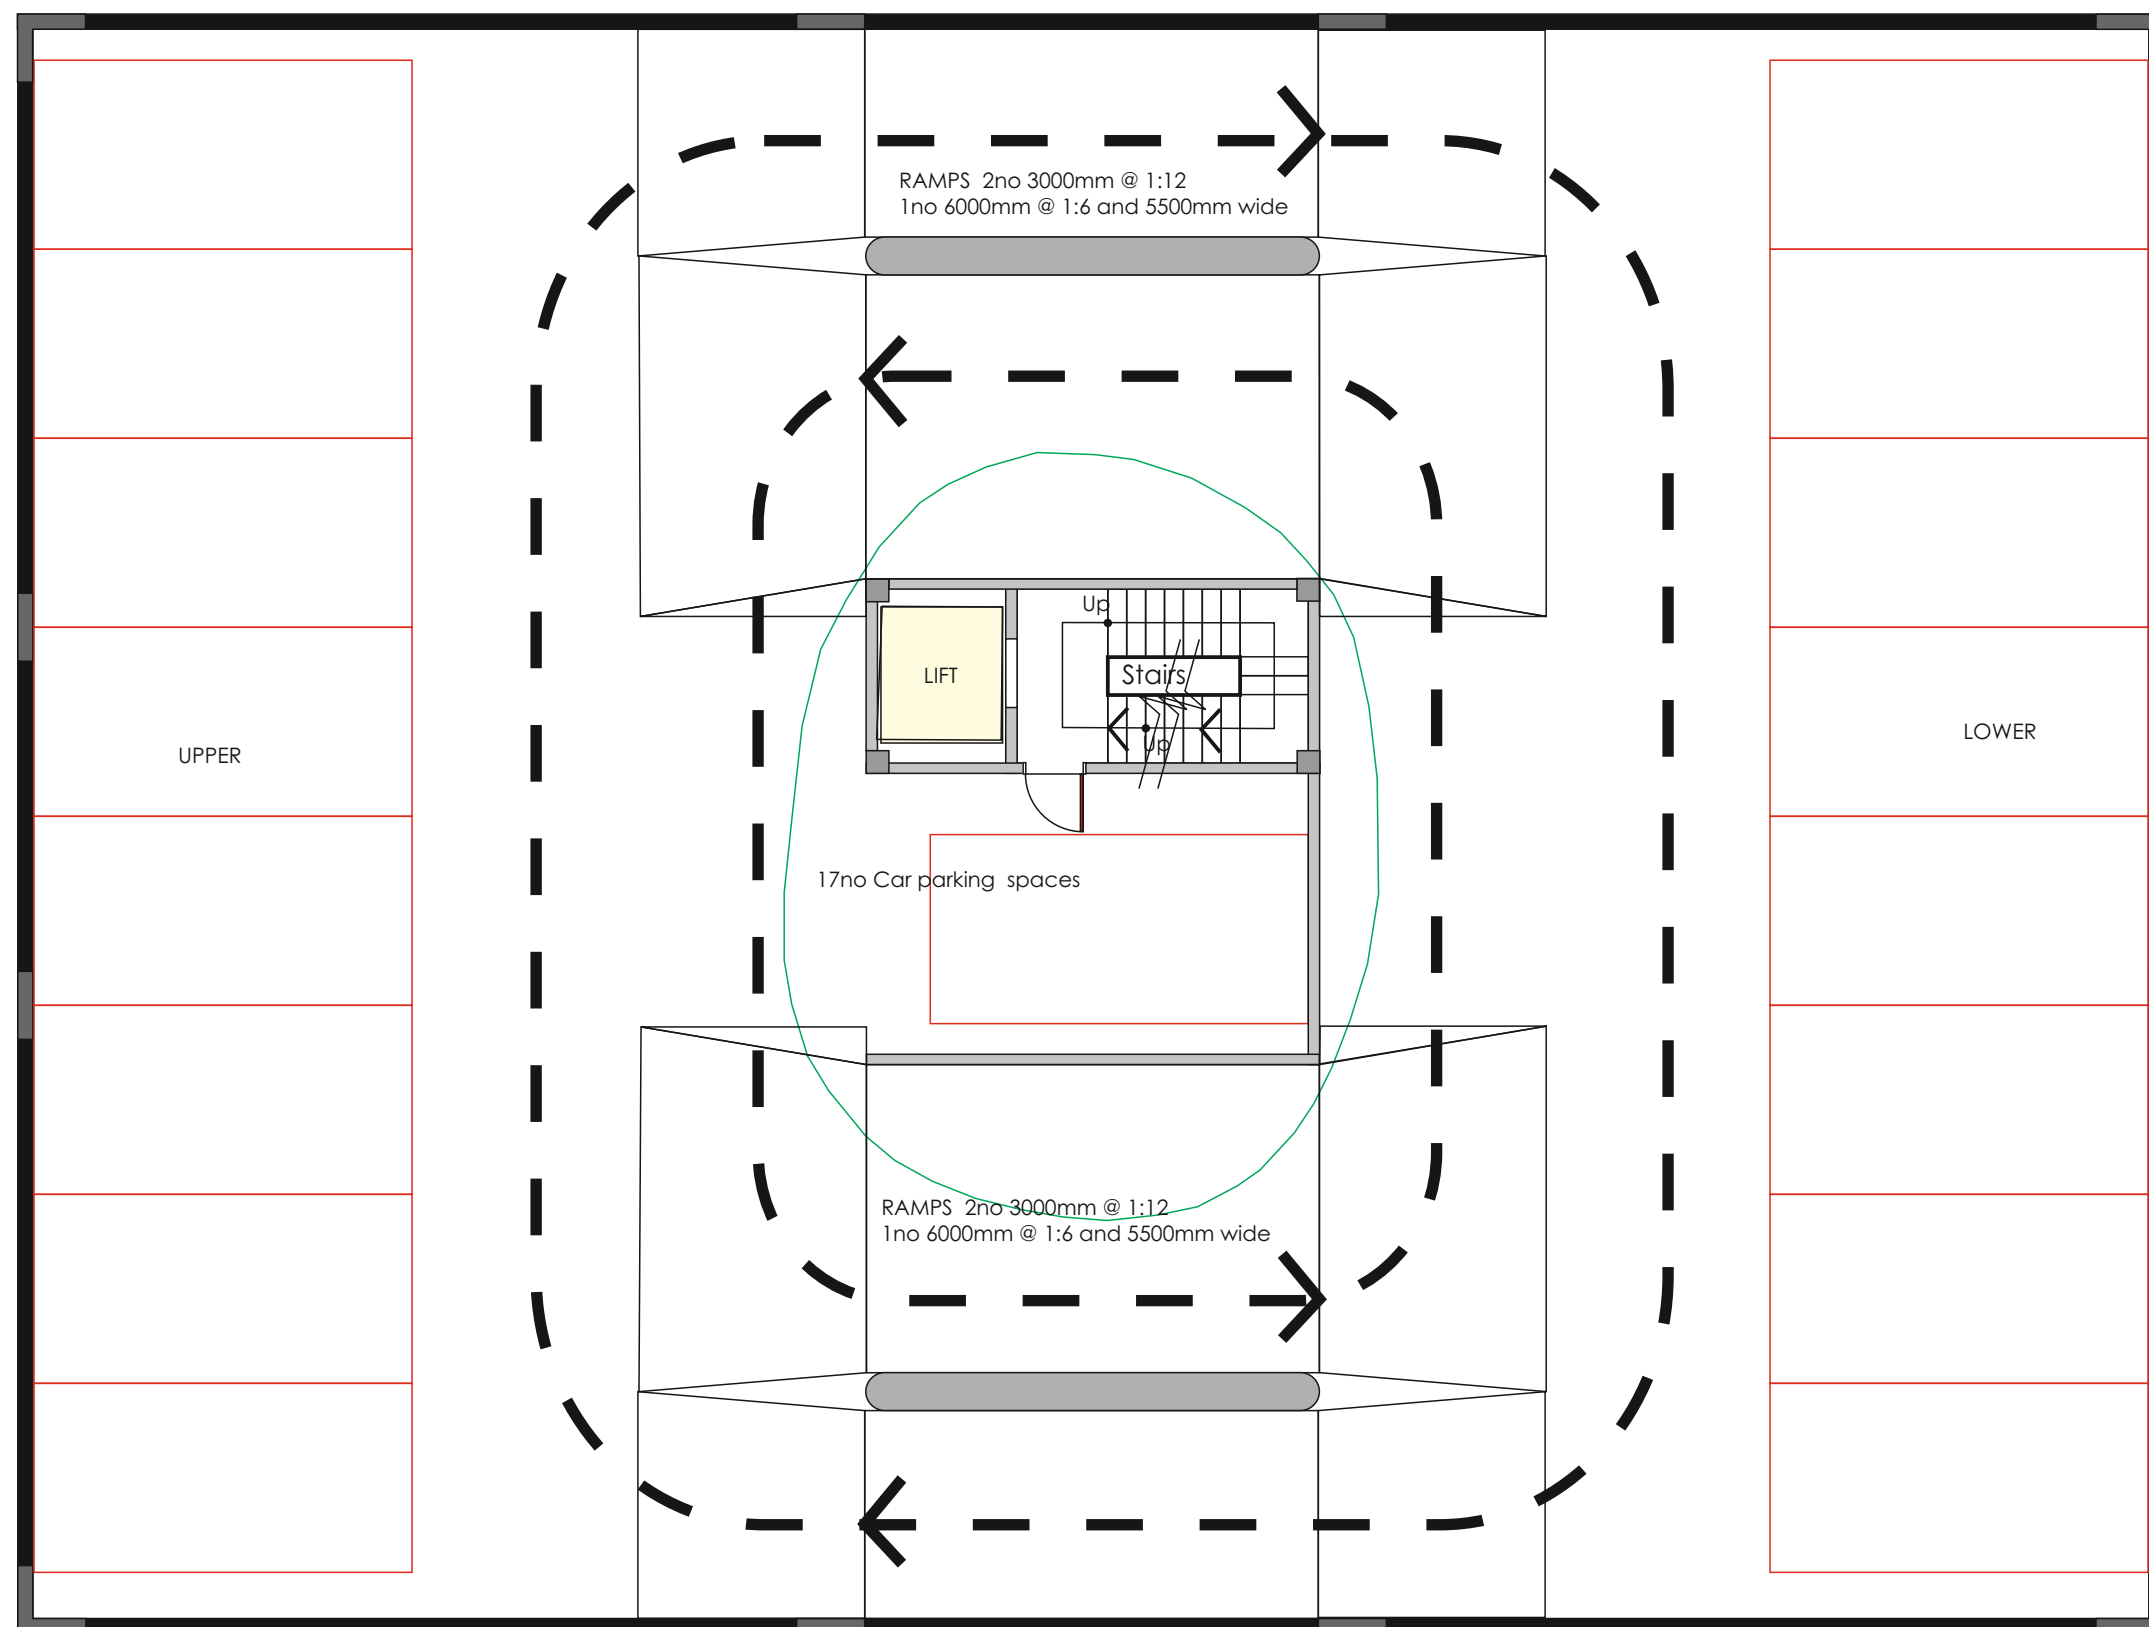

Basement Floor Plan - 1:100 Multi-Story Car Park

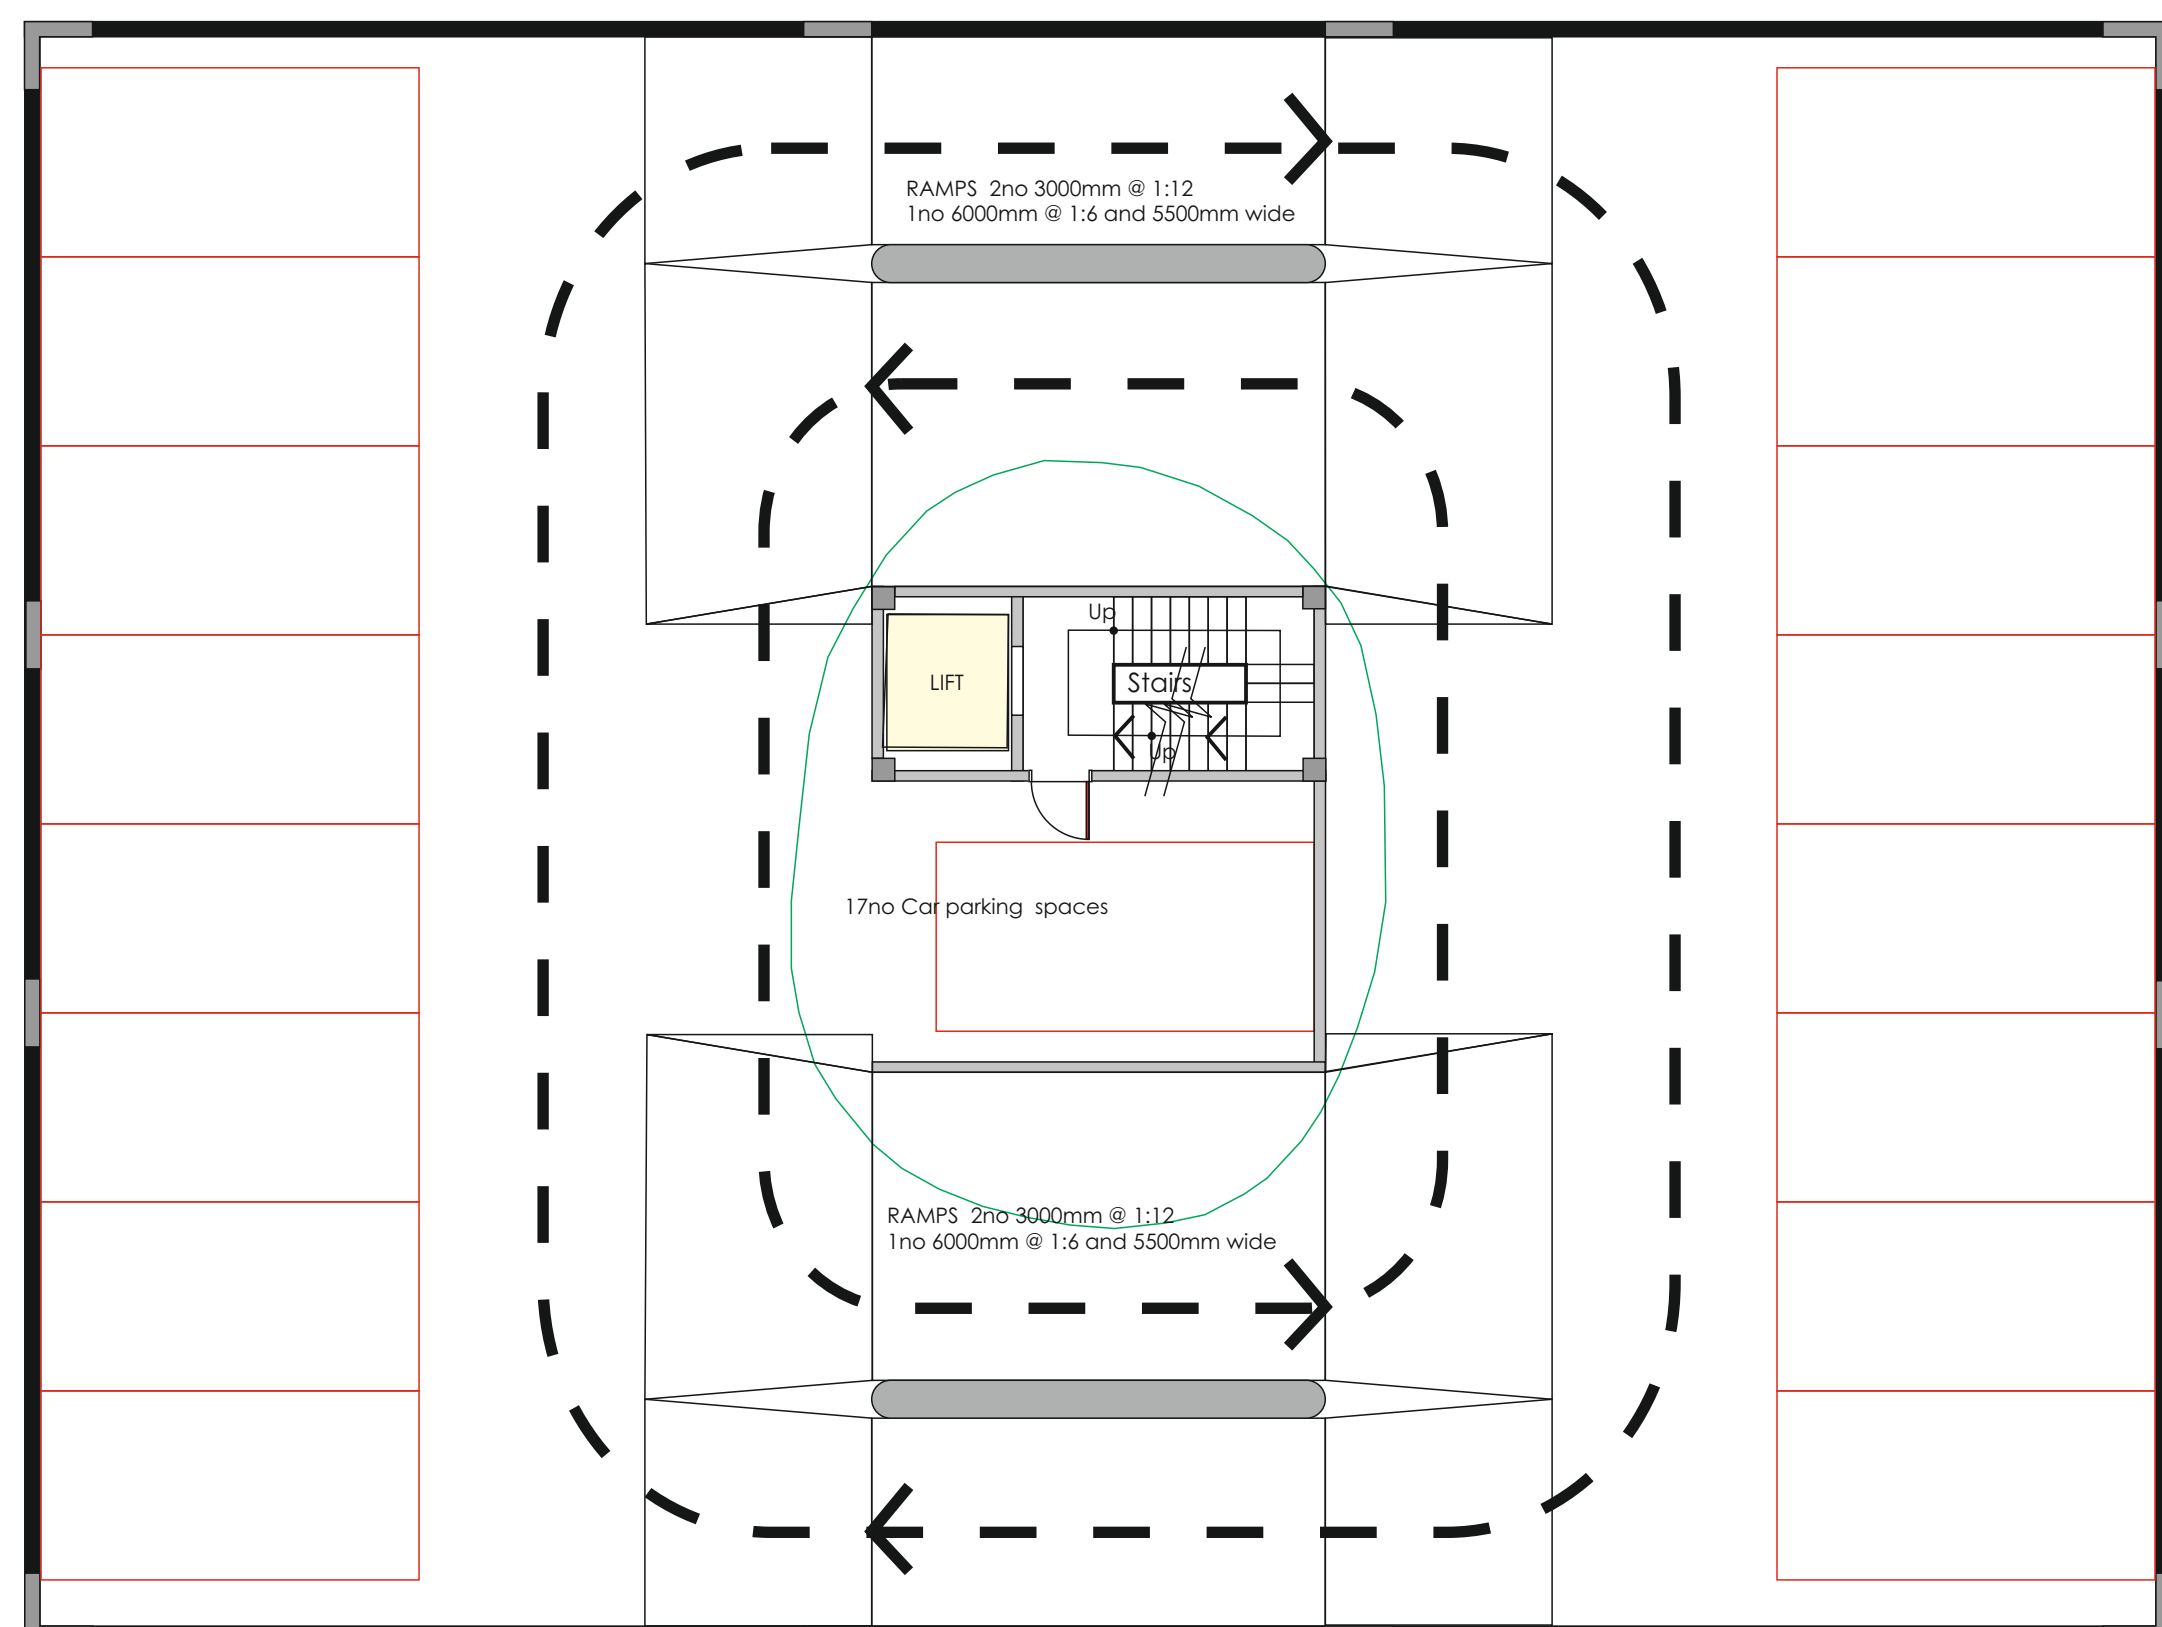

First Floor Plan - 1:100 Multi-Story Car Park

E. Layout altered 61 spaces
D. Layout altered 64 spaces
C. Ramped access layout with bridge to main building
B. Ramped access layout altered
A. Ramped access layout

REVISION	DATE	BY	CHKD
1	1:100	RFW	RFW
2	April 2022	RFW	RFW

Multi Storey Car Park - Ramped Split Level Floor Plans
Total four floors and 64 No spaces

PROJECT
Proposed New Warehouse and Offices
Unit K6 Lower Road
Northfleet Kent DA11 9BL
for: Jackson Family Holdings Limited

WARD + ASSOCIATES
THE HOO WROTHAM ROAD
MEOPHAM GRAVESEND KENT DA13 0HP

T: 01474 814196 M: 07771 863940
E: admin@wardassociates.co.uk W: www.wardassociates.co.uk
Skype User Name: ragnarwardassociates

2521.WD.09E

