



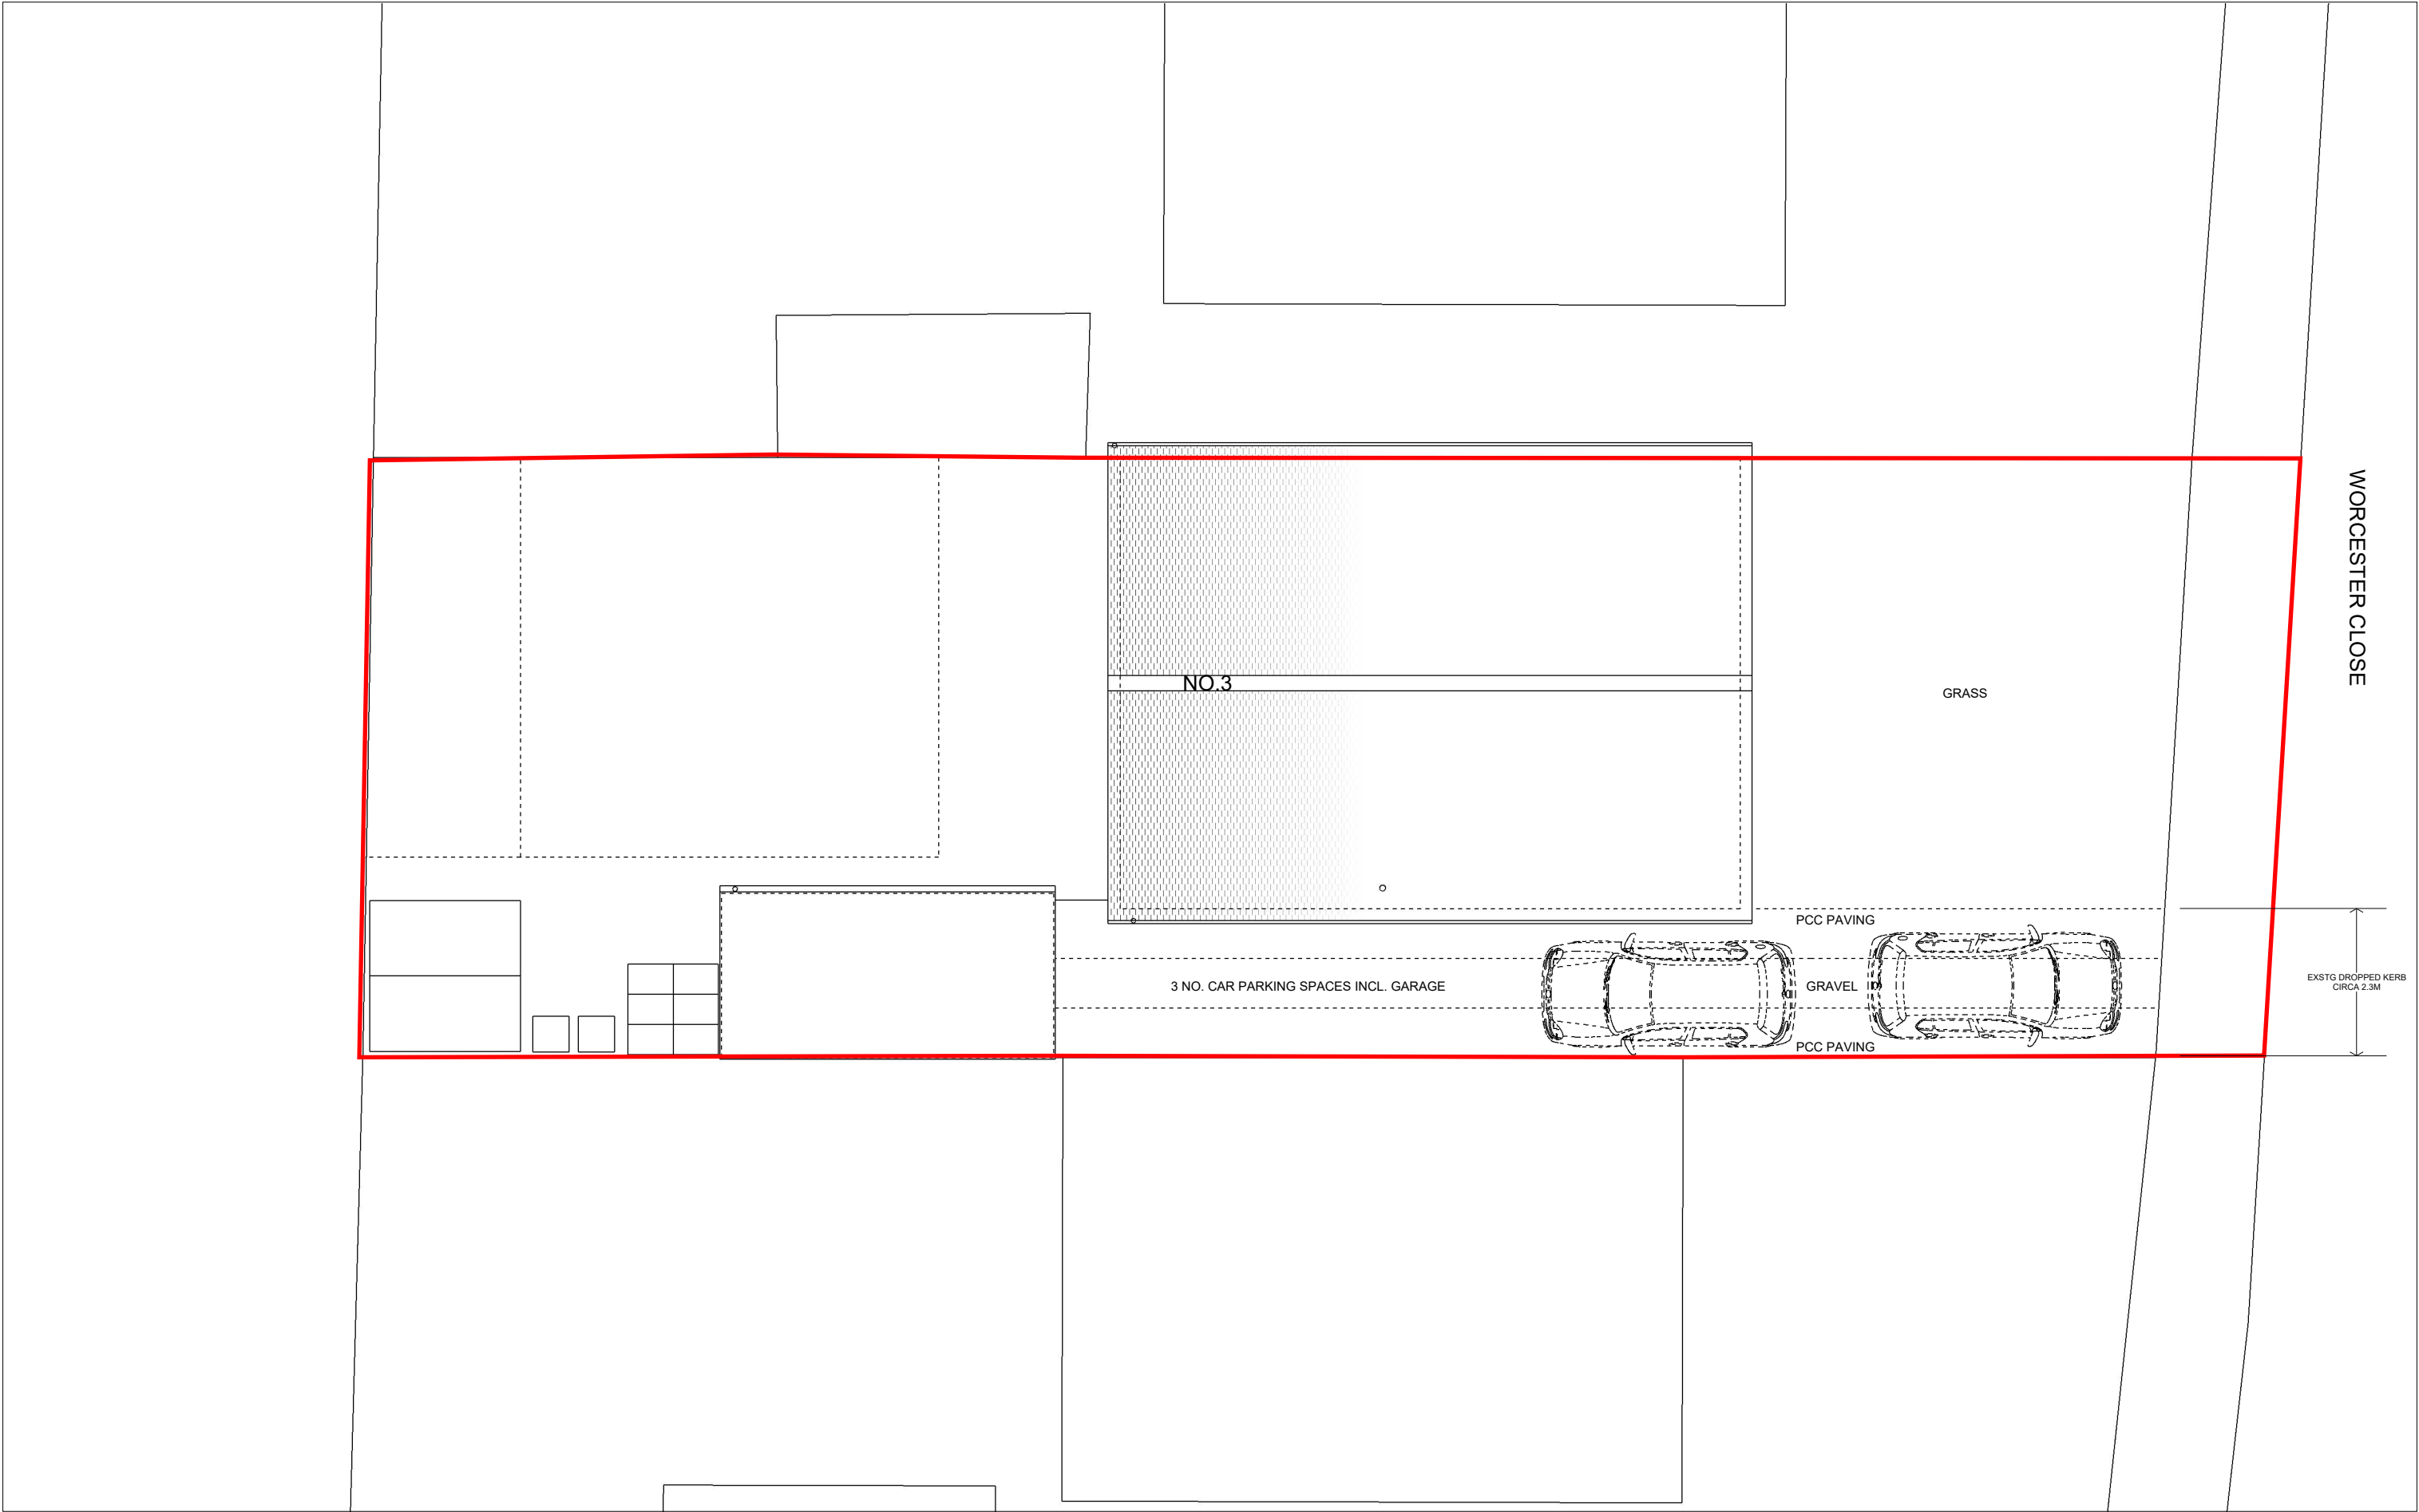

MR and MRS M. LUDLOW

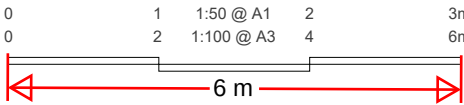

Drawing Title:
EXISTING SITE BLOCK PLAN

Drawing No: Revision:
1001 A