

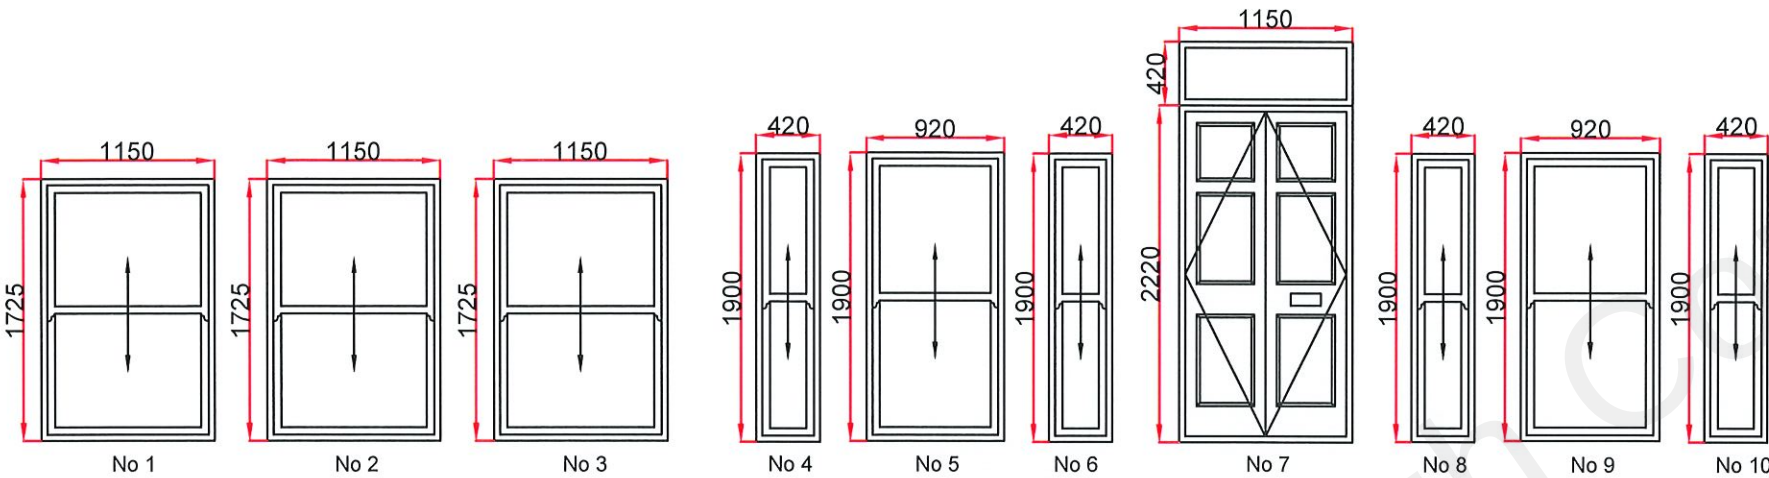


31, OVERCLIFFE WINDOWS & DOORS

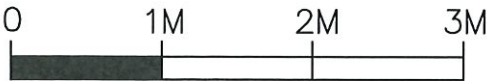

All Front Windows to be bespoke made Timber double glazed sliding sash styles to match existing styles and opening sizes.
Main front entrance door to be bespoke made Timber door to match existing style and opening sizes.

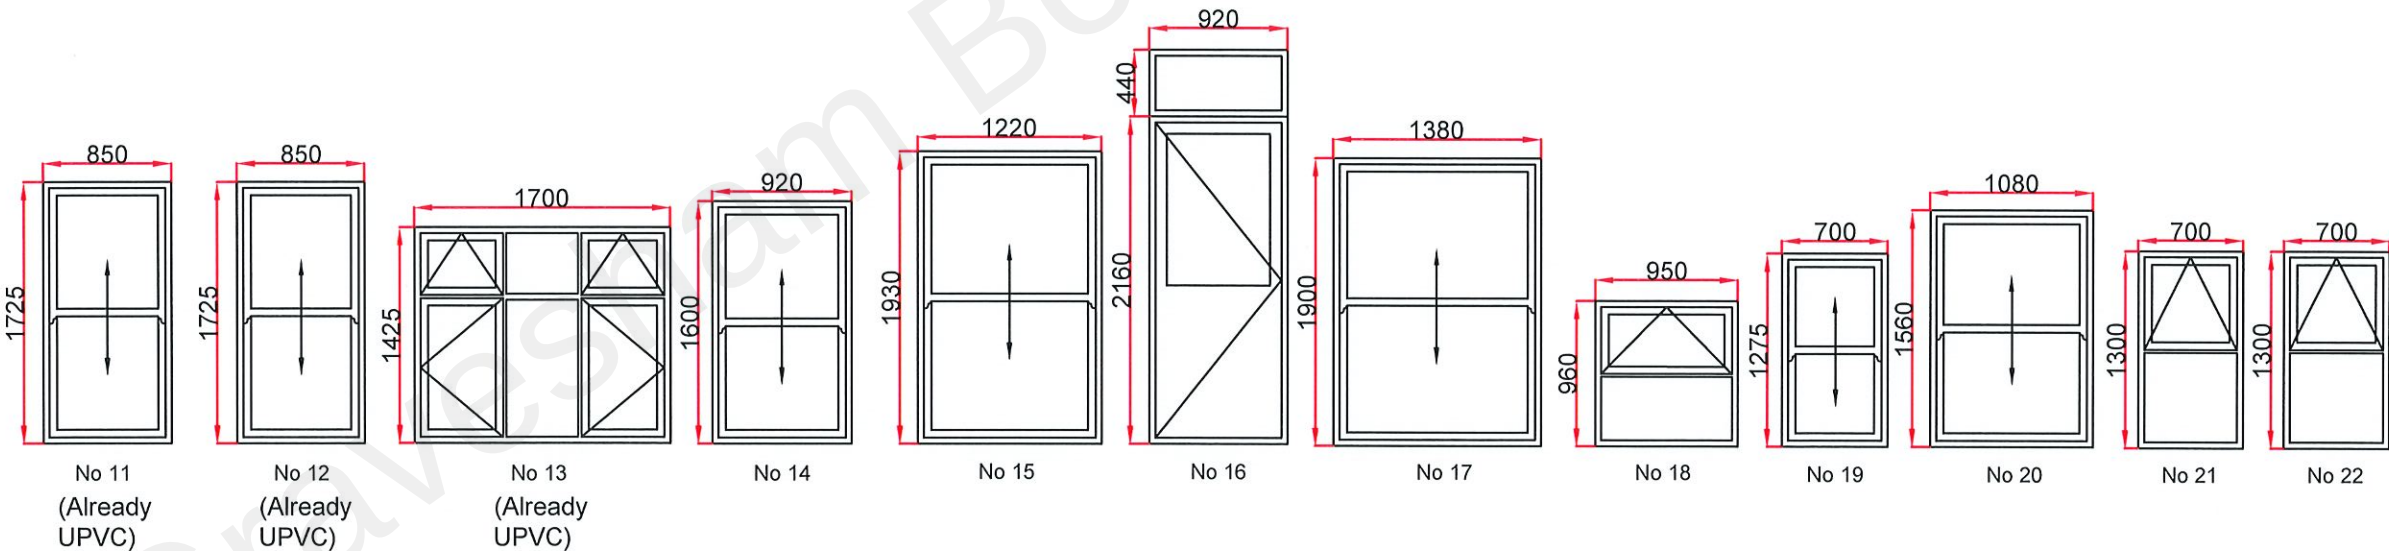

All Rear and Side elevation windows to be white UPVC double glazed sliding sash or casement windows to match existing opening sizes.
(Note: No`s 11,12 & 13 are already UPVC).Rear garden door to be UPVC double glazed.