


0 1M 2M 3M




Existing Front (North) Elevations



Proposed Front (North) Elevations

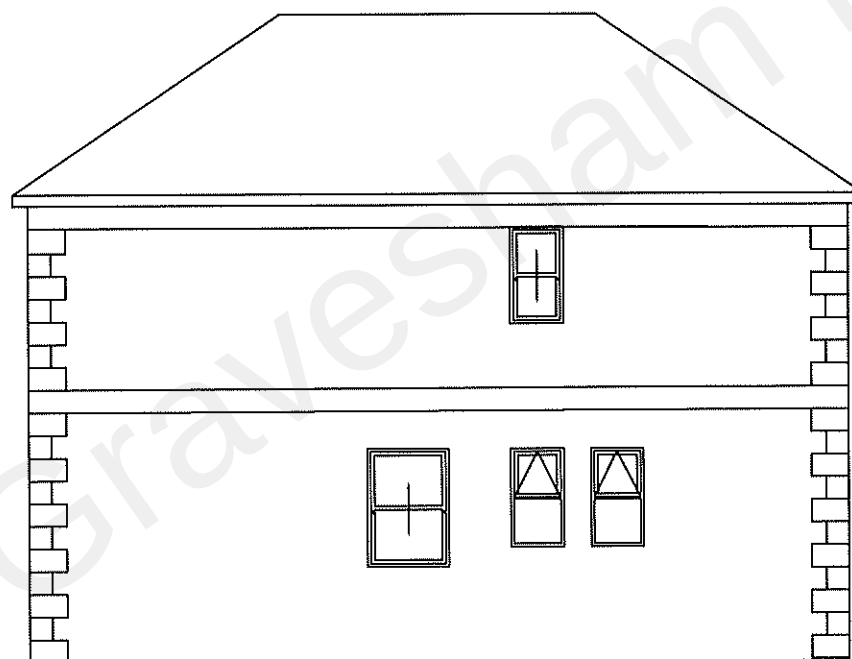

Existing Side (West) Elevations

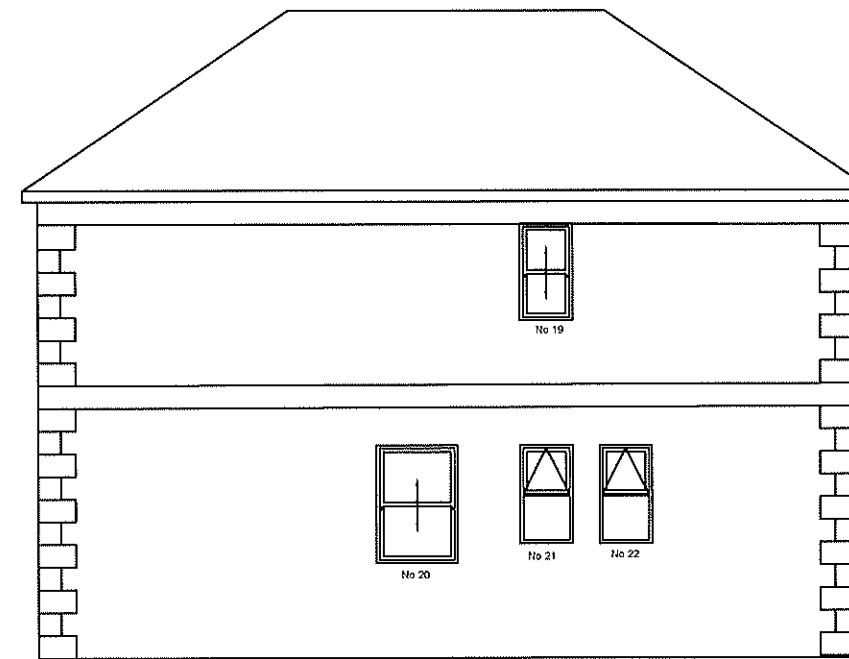

Proposed Side (West) Elevations

M.A. NEWSOME & Co. Ltd.

CHARTERED BUILDING SURVEYORS

0208 8761 1715

Property 31, Overcliffe, DA11 0EH

Drawing Existing & Proposed Front & Side Elevations

Client The Hyde Group

Date July 2022

Scale 1:100 @ A3

Drawing No. OV-31-02