


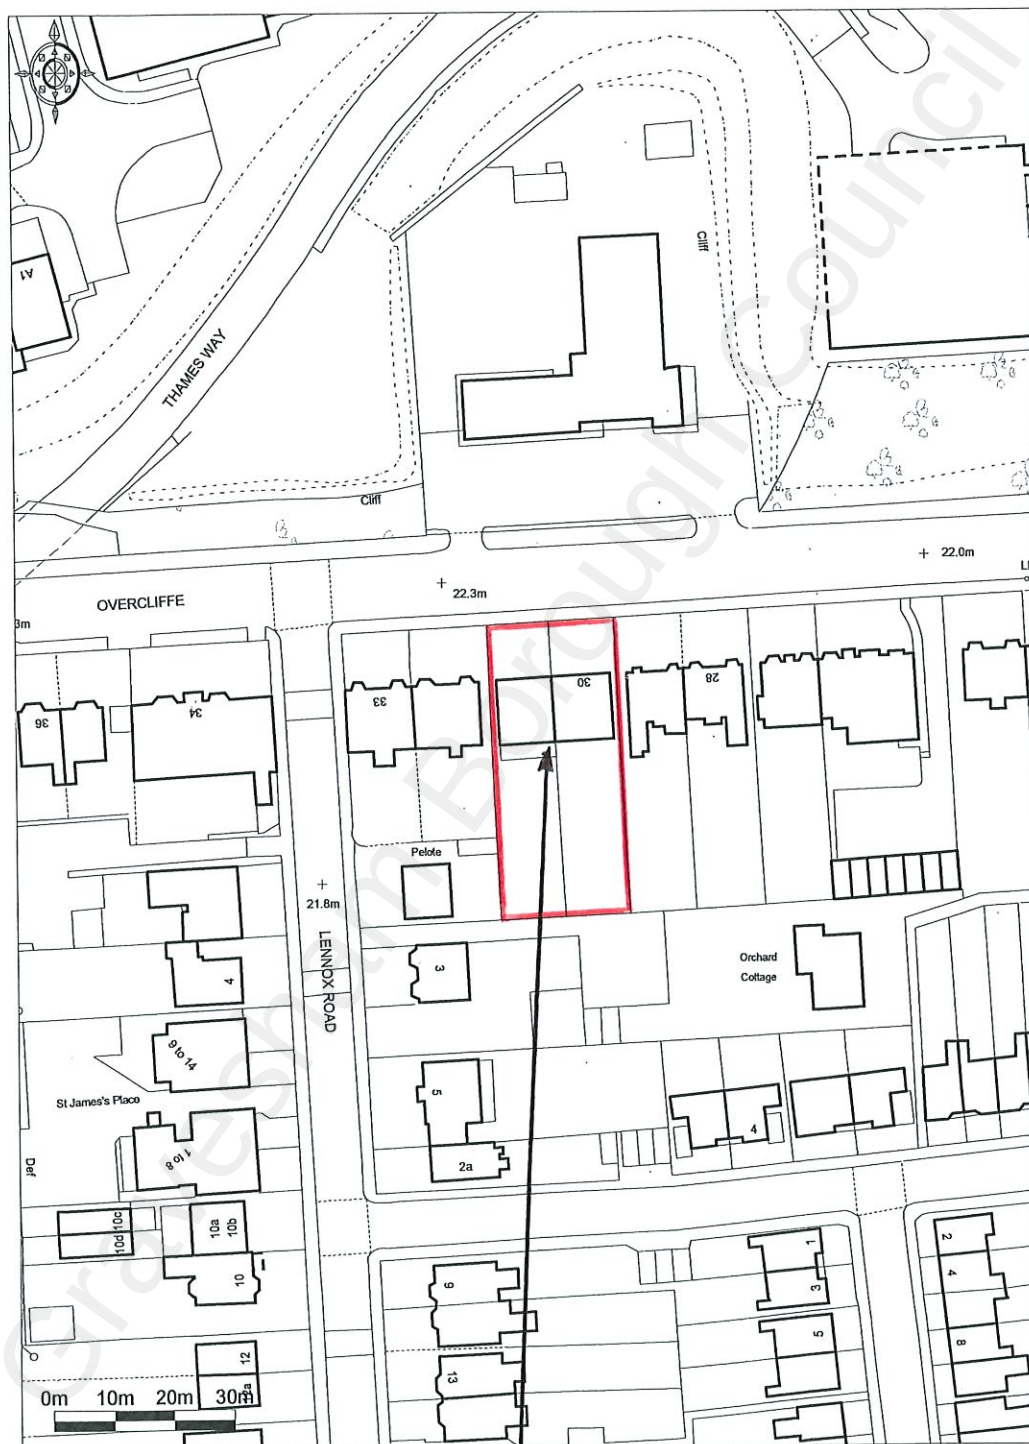

Promap

30-31 OVERCLIFFE, GRAVESEND, KENT, DA11 0EH.
SITE LOCATION PLAN. (SCALE 1:1250)