
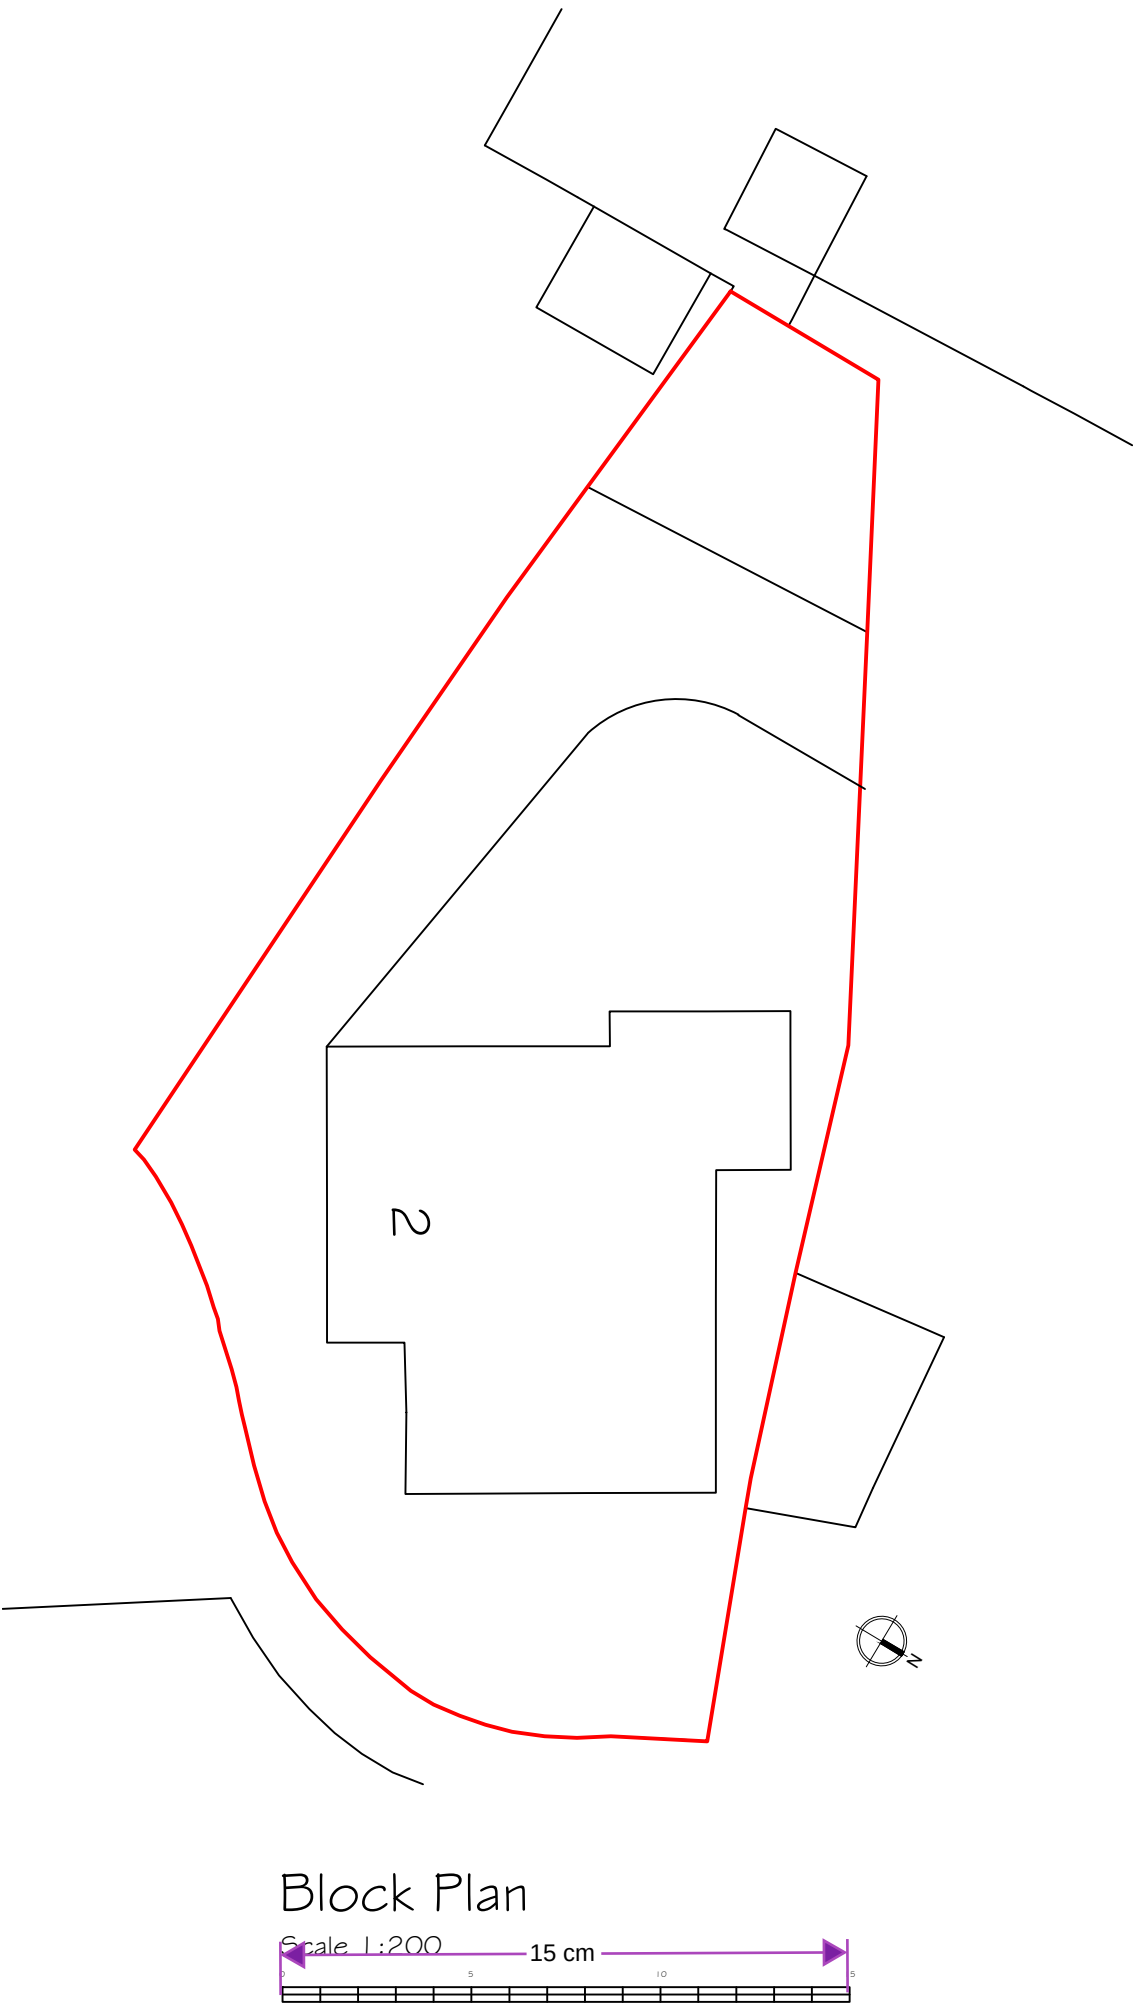
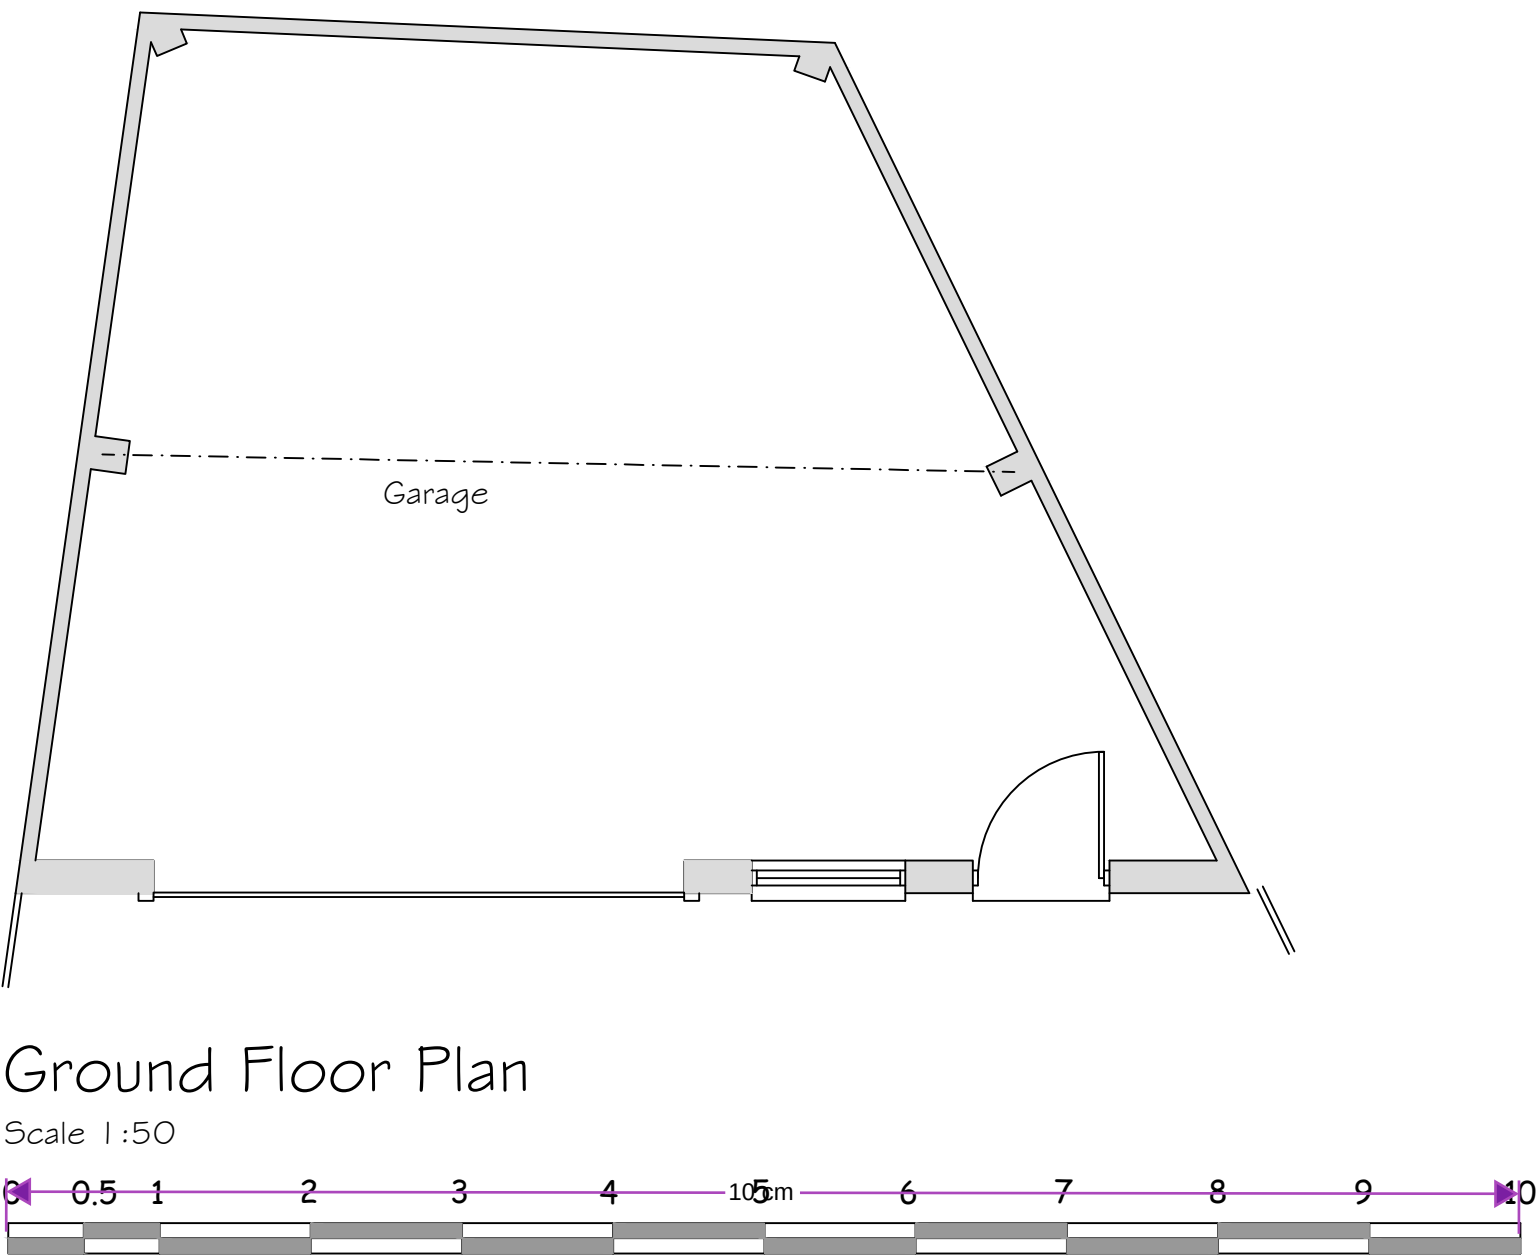
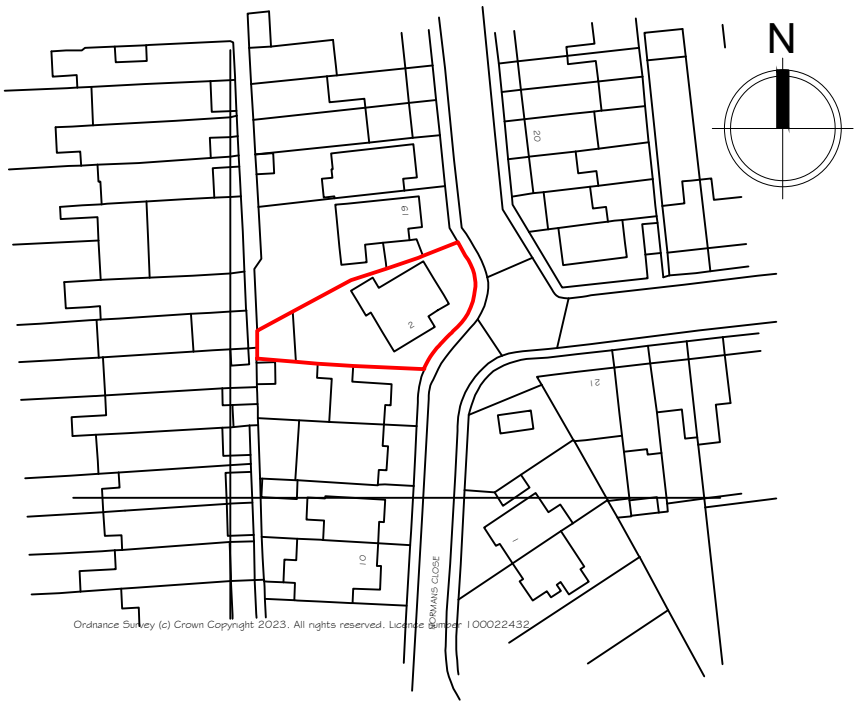


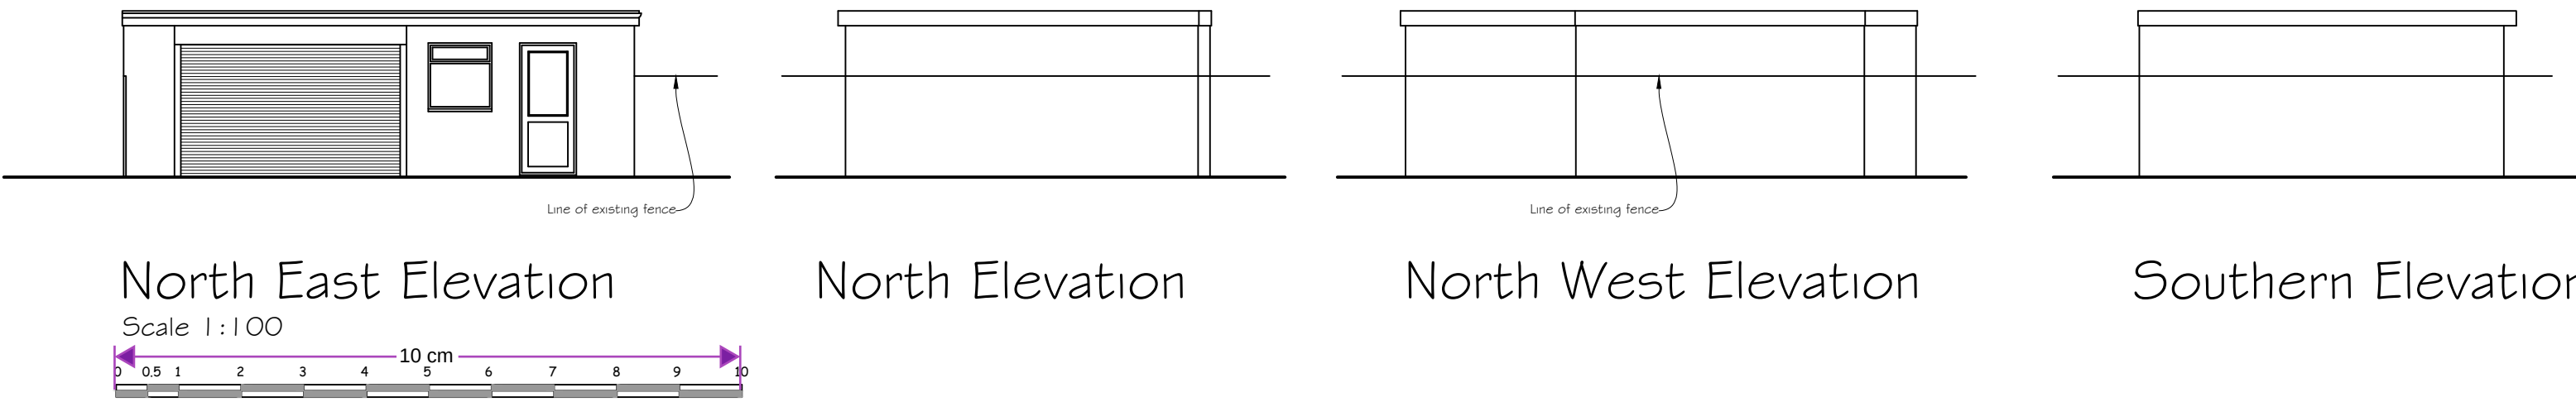

Rev A- Scale bar added.26 June 2023

Copyright Synergy Planning & Property Consultants Ltd The Office The Larches Rochester Kent ME3 7NQW		
Client		Hazelmont Kent Ltd
Address		2 Normans Close Gravesend
Drawing title		Existing garage
Scale		1:50/1:100/1:200/1:1250
Date	May 2023	Drawn by
Drawing No		23/406/02
		A