

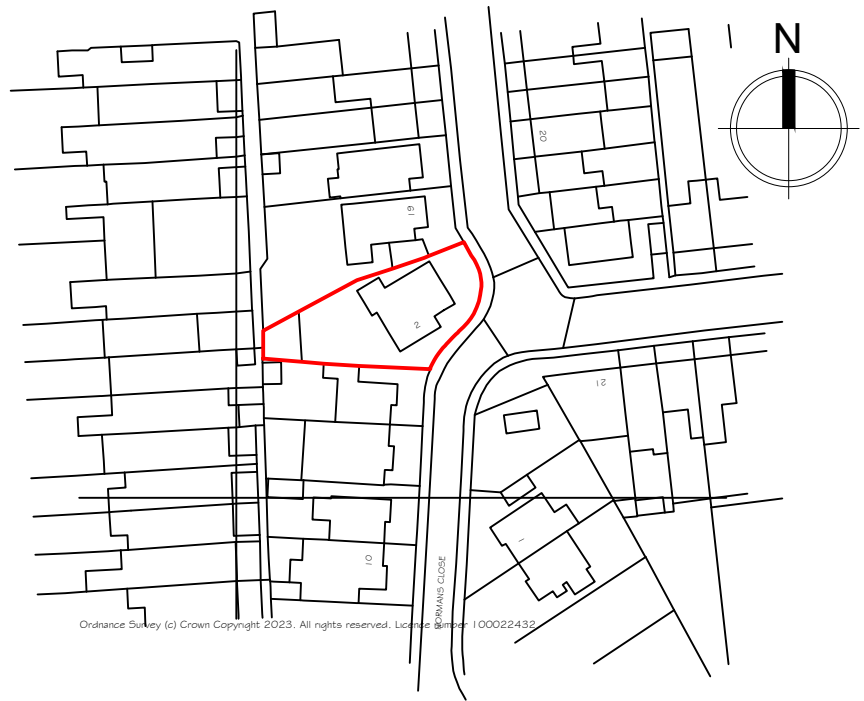
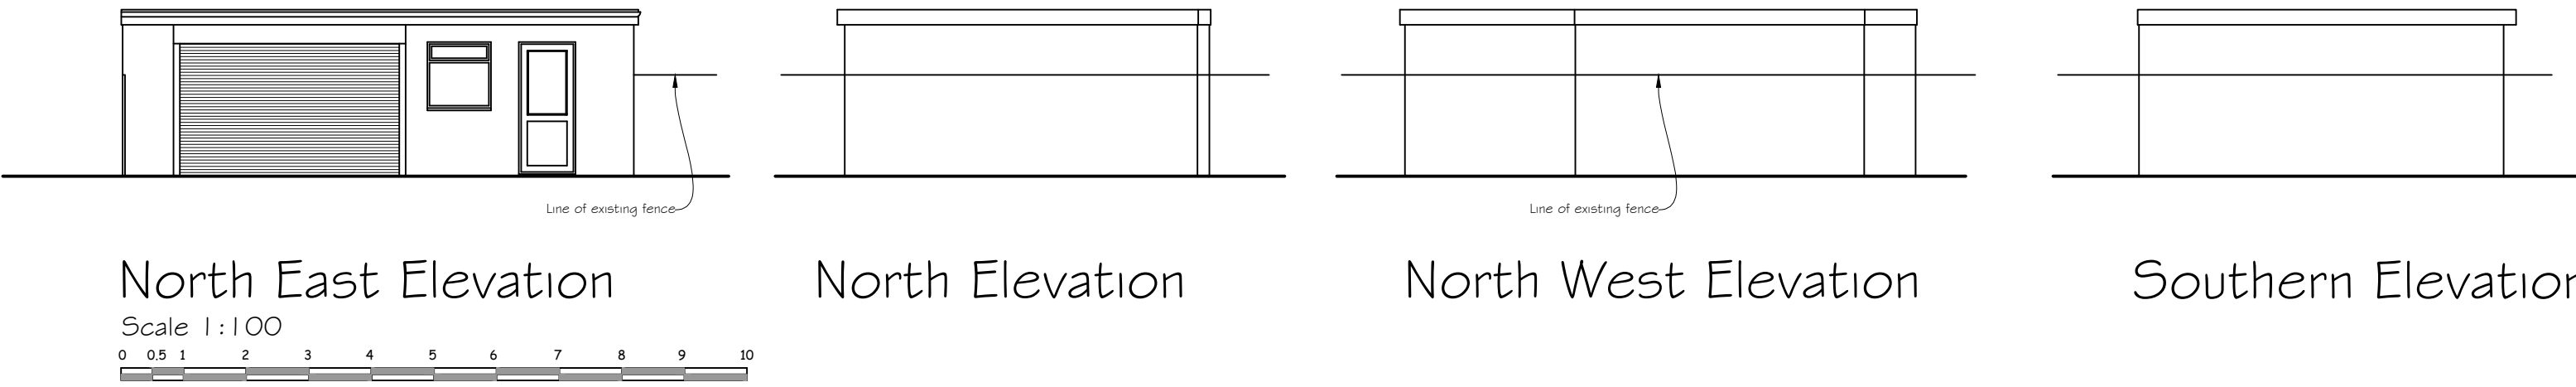


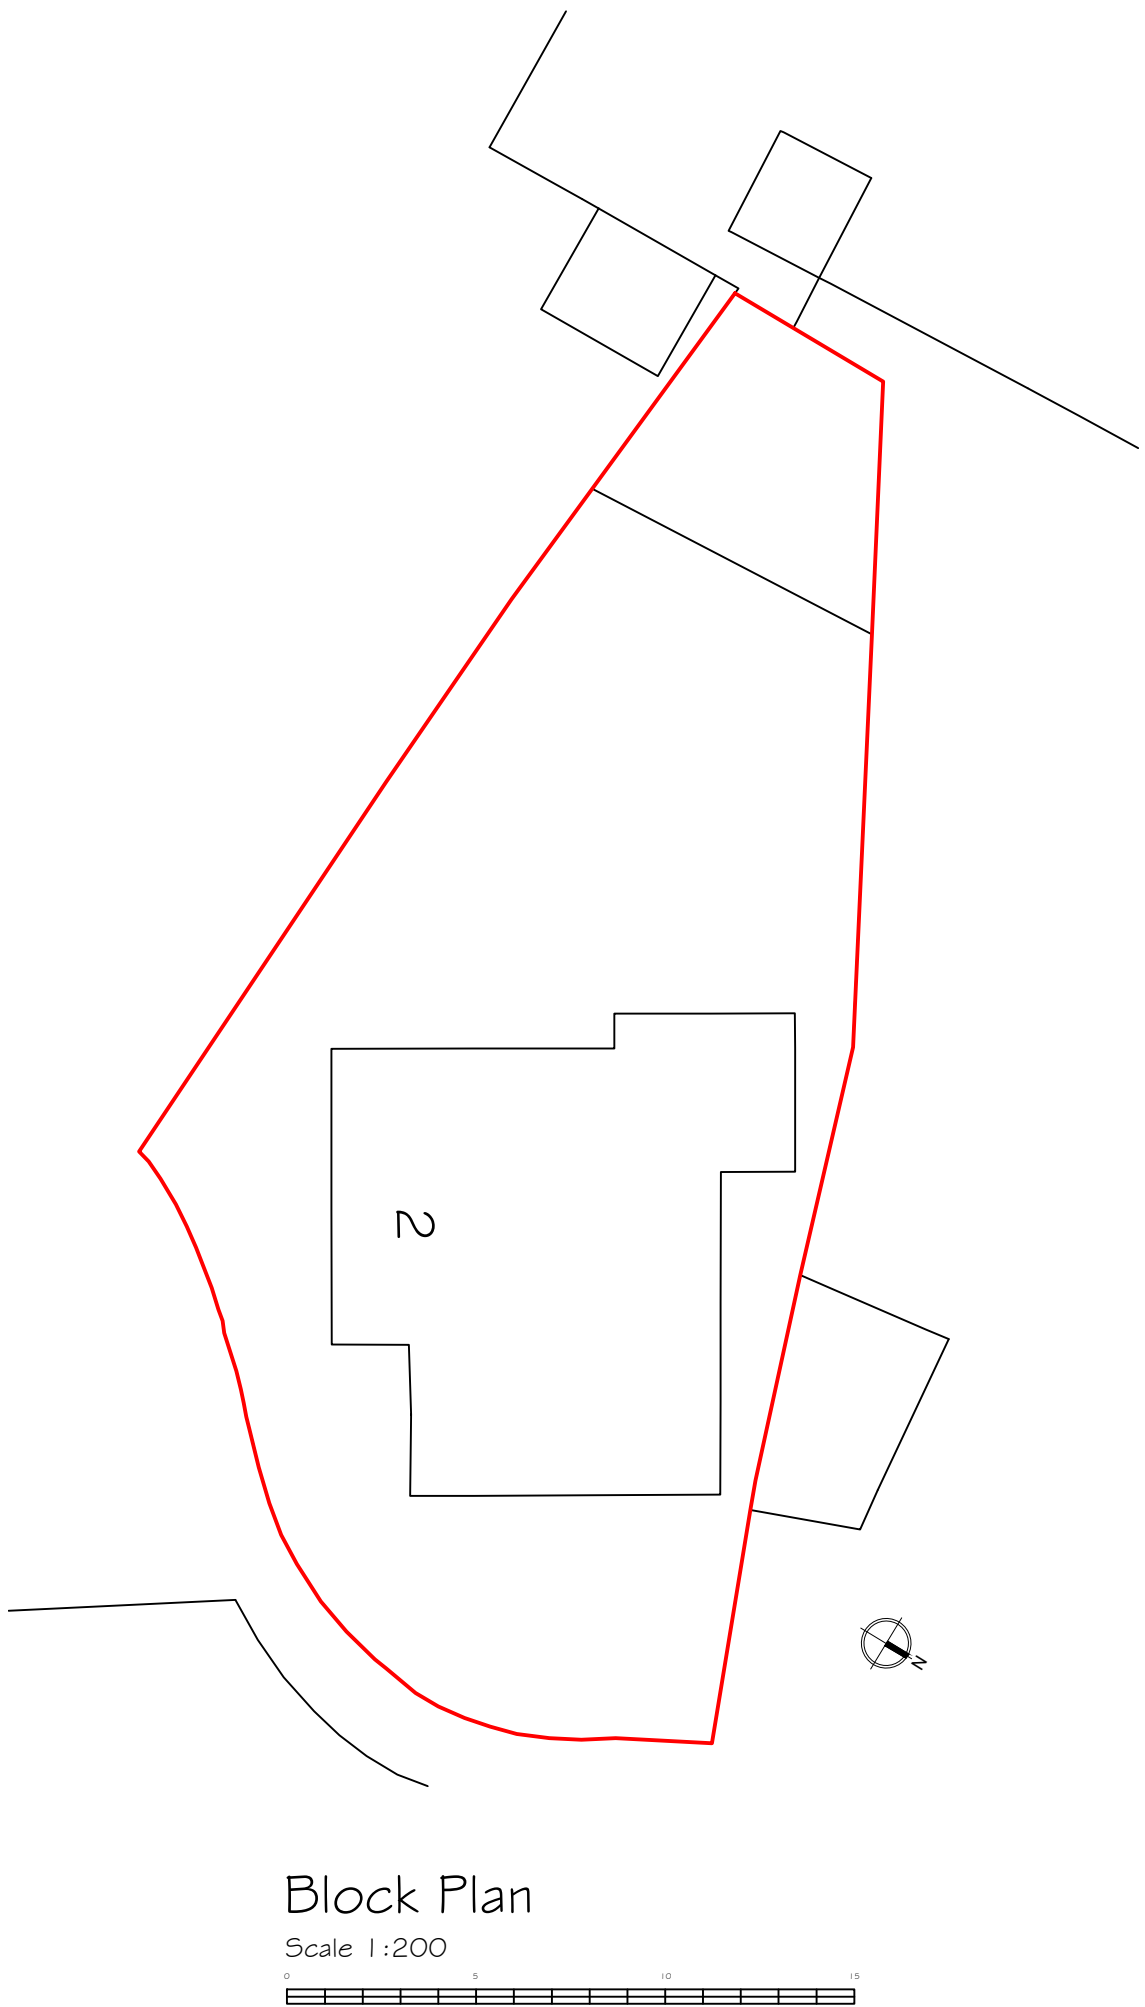

Location Plan

Scale 1:1250

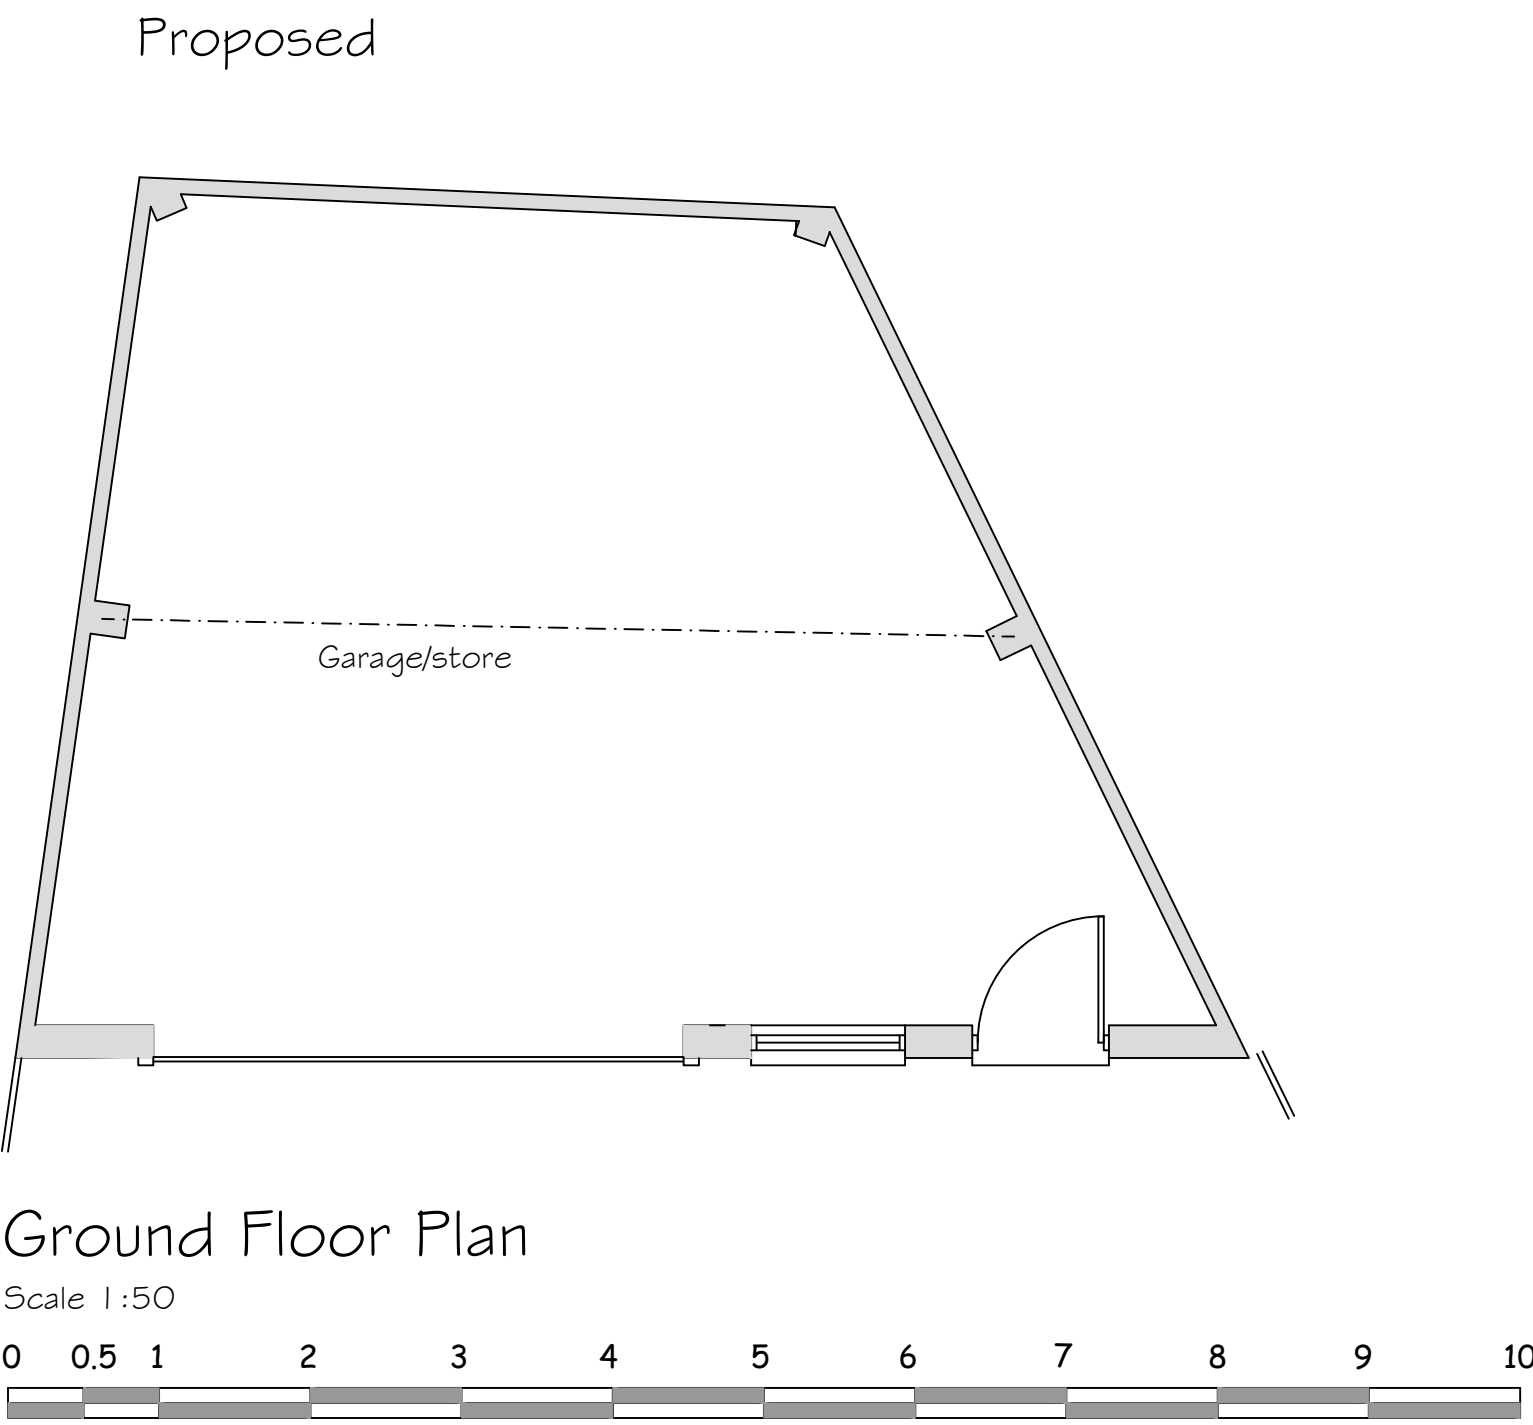

Rev B- Notation amended to garage.
Rev A- Scale bar added to elevation.

18 August 2023
26 June 2023

Synergy Planning & Property Consultants Ltd The Office The Larches Rochester Kent ME3 7NQW		
Client		Hazelmont Kent Ltd
Address		2 Normans Close Gravesend
Drawing title		Proposed garage
Scale		1:50/1:100/1:200/1:1250
Date	May 2023	
Drawing No		23/406/04
		B