




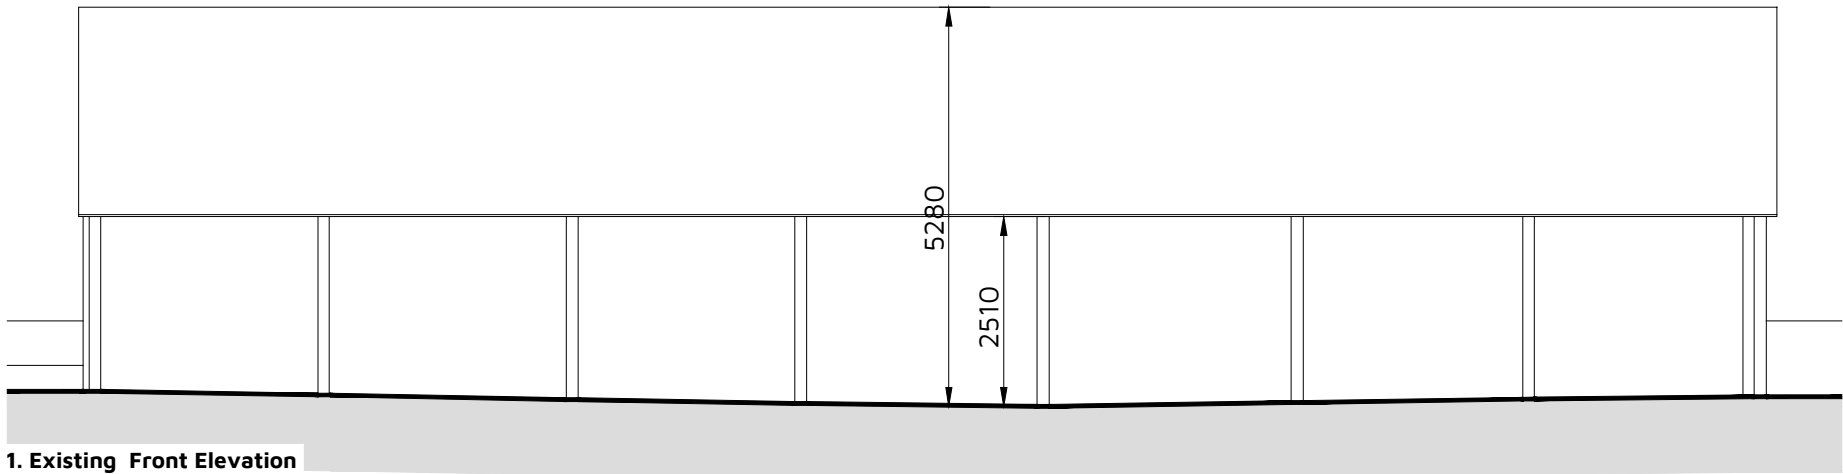


1. Existing Front Elevation
1:100 @ A3

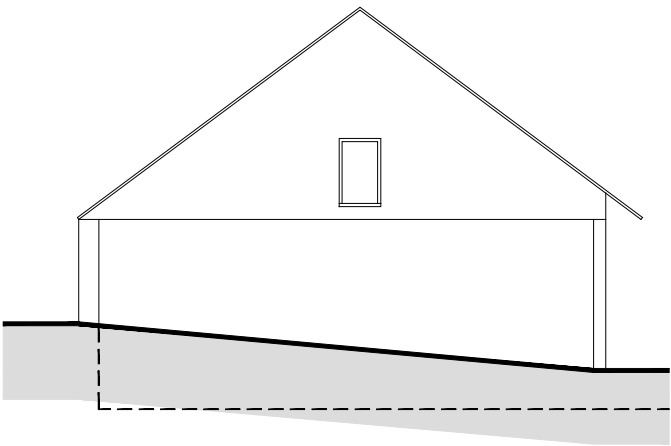


2. Existing Side Elevation
1:100 @ A3

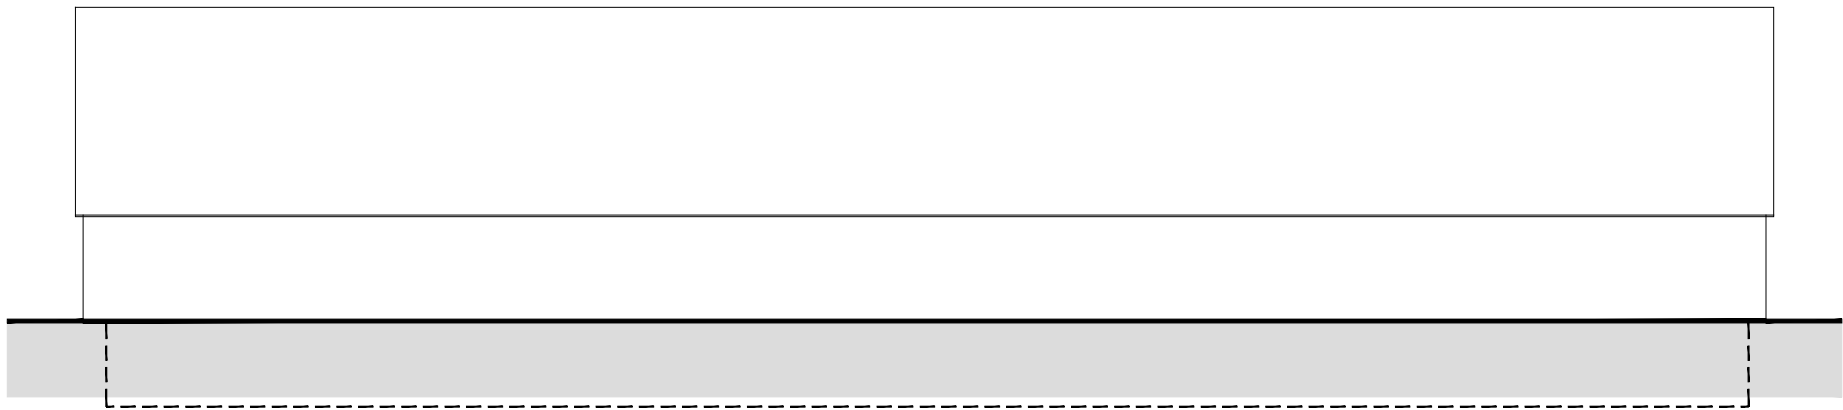

3. Existing Rear Elevation
1:100 @ A3

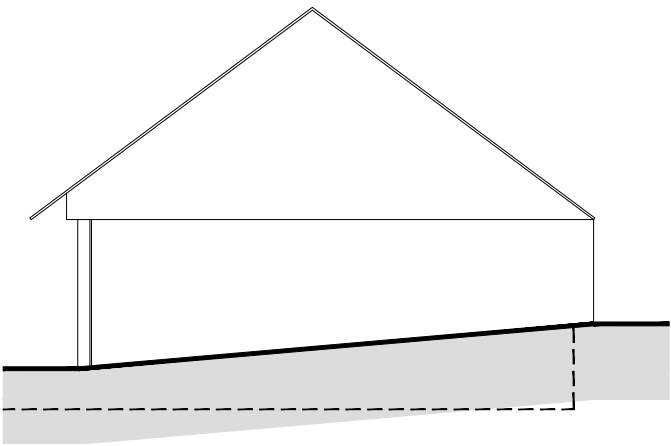


4. Existing Side Elevation
1:100 @ A3

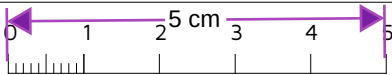

Metres (1:100)

Footprint: 154.9 sqm
Volume: 624.4 cbm

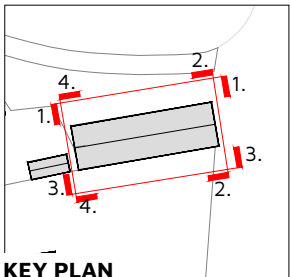

KEY PLAN



Rev: Reason:

Date:

Client:

MR B SHOLTON

Project:

LAND REAR OF FLINT COTTAGE, NORTHFLEET GREEN ROAD
ISTEAD RISE, GRAVESEND, DA13 9PN

Title:

EXISTING ELEVATIONS

Drawing:

DHA/31937/04

Rev:

Scale:

1:100

Date:

DEC 2024



Eclipse House, Eclipse Park, Sittingbourne Road
Maidstone, Kent. ME14 3EN

t: 01622 776226 f: 01622 776227
e: info@dhaplanning.co.uk w: www.dhaplanning.co.uk

No reproduction by any method of any part of this document
is permitted without the consent of the copyright holders.
Produced for Town and Country planning purposes only.

© Crown Copyright 2023. All rights reserved. Licence Number: 100031961

CAD Reference: DHA_31937_REAR OF FLINT COTTAGE_CF02 A3