



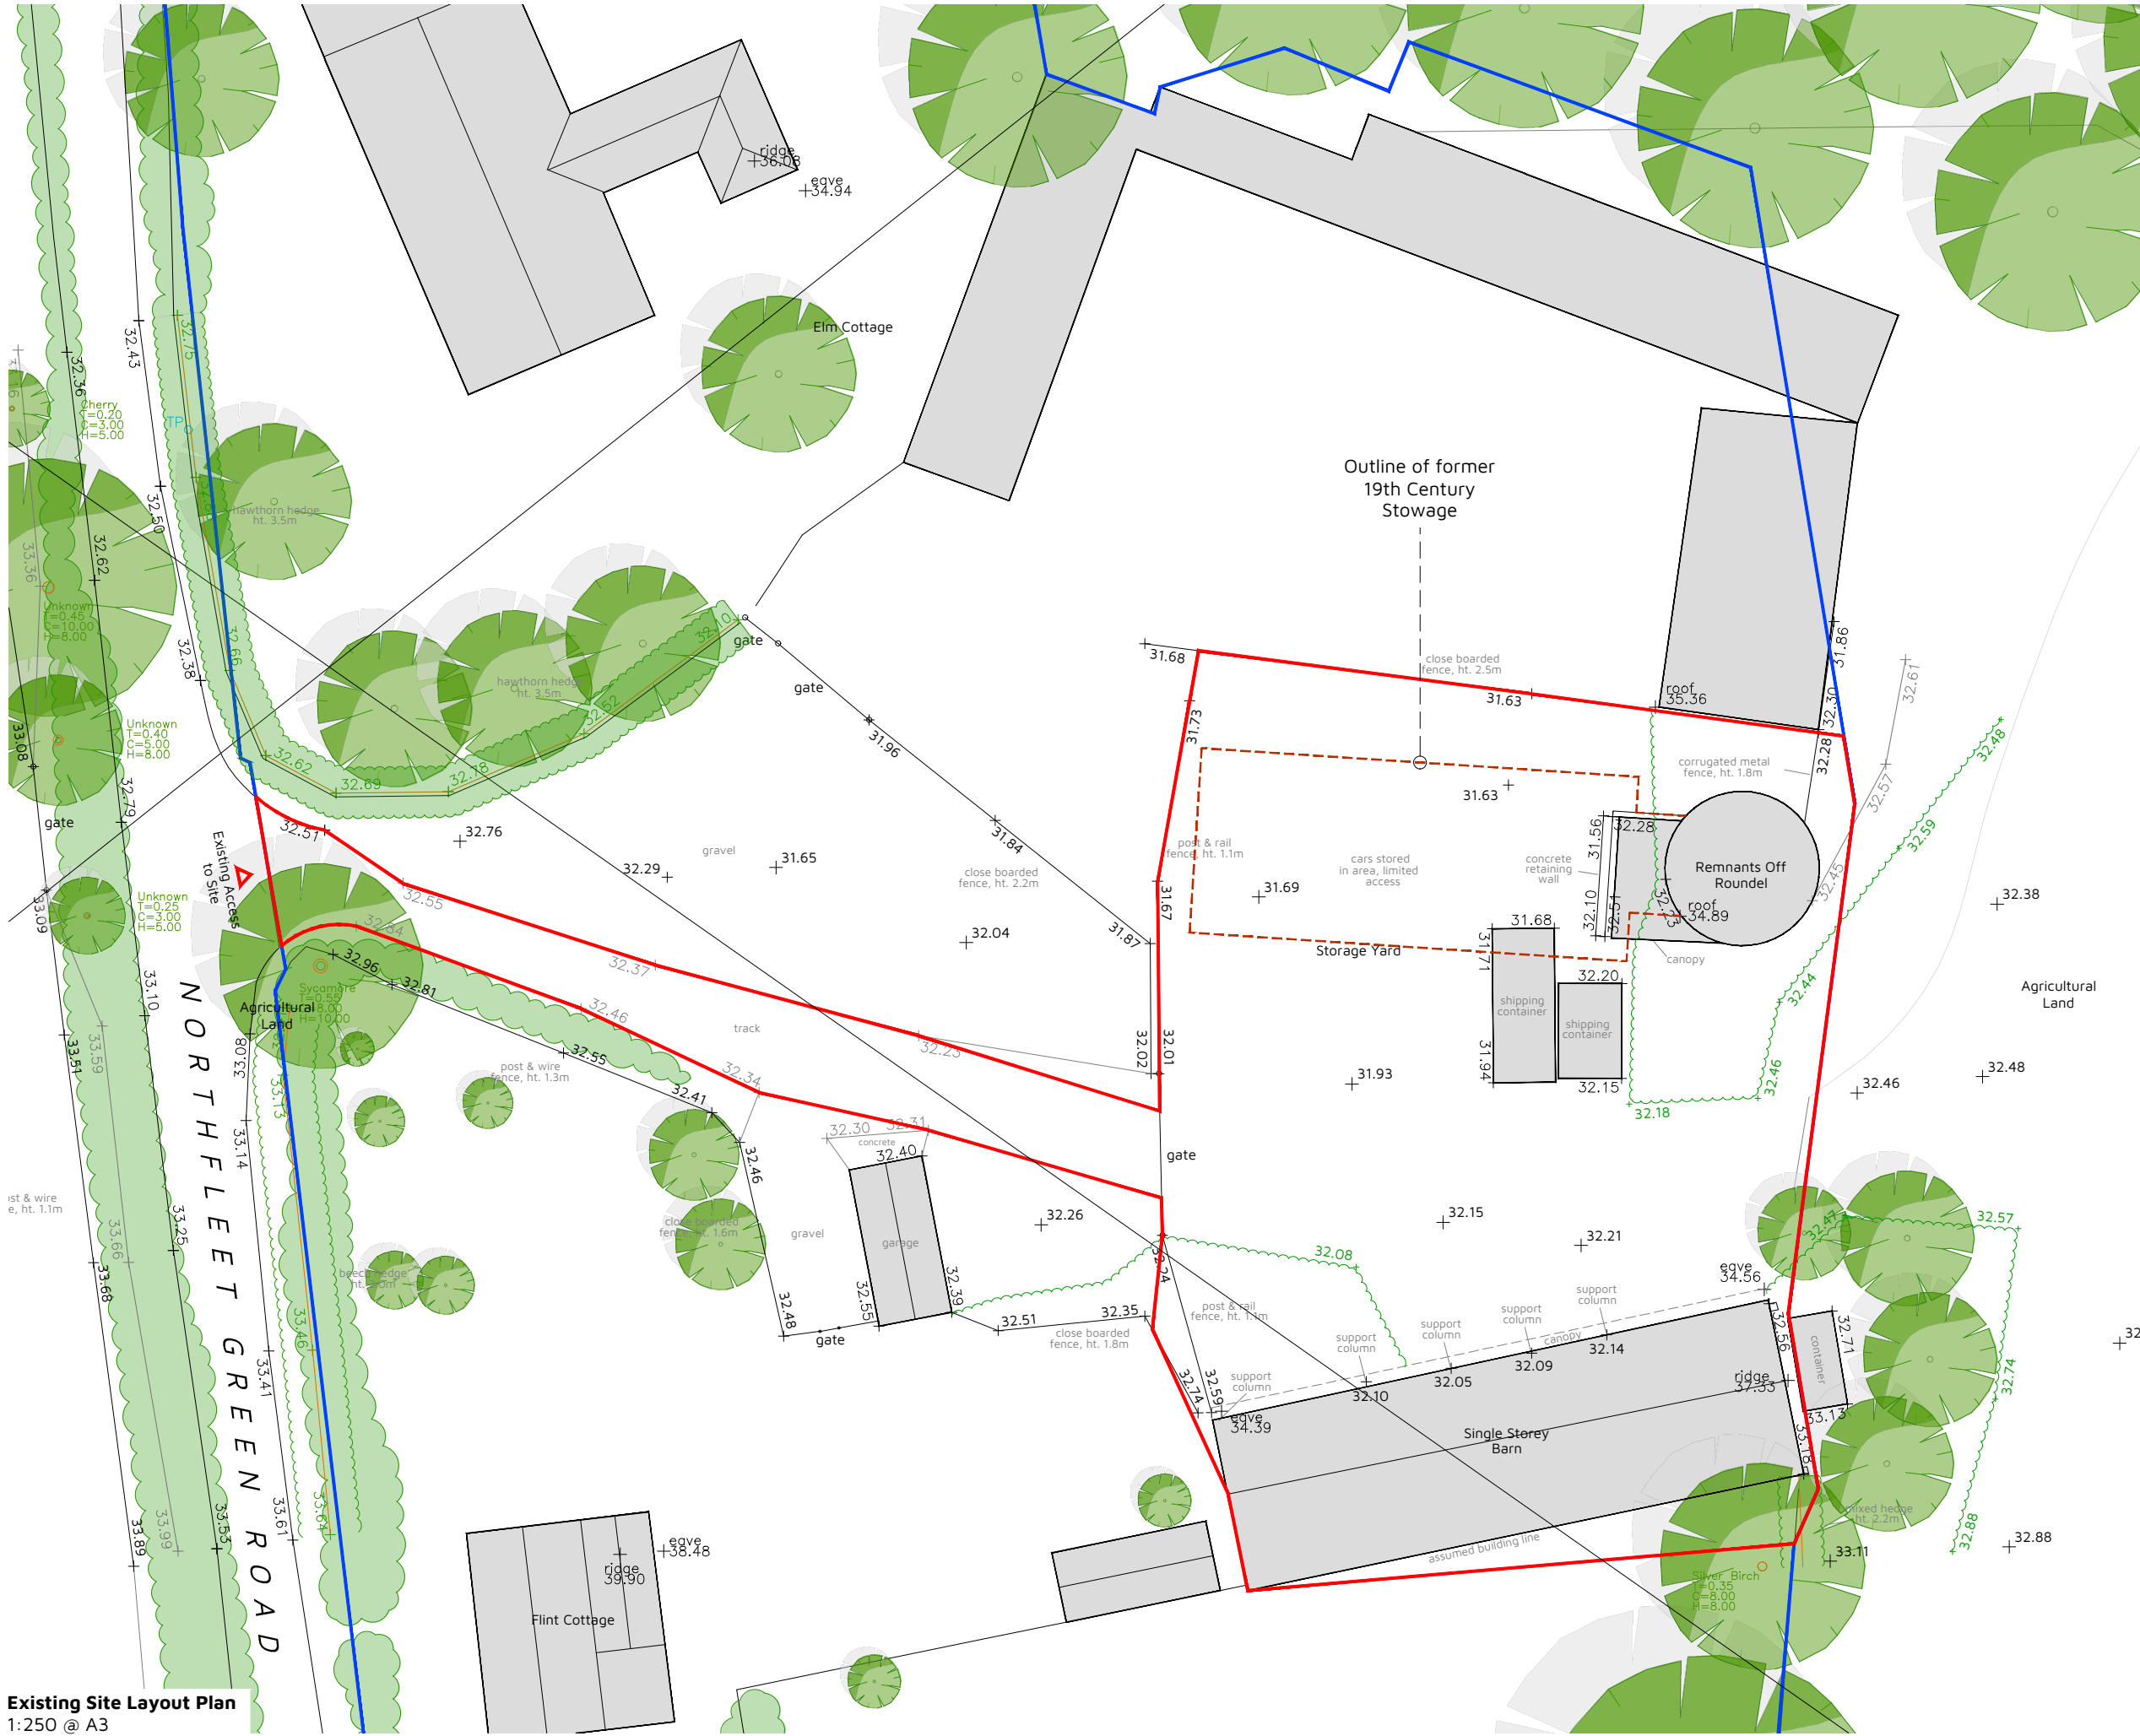

Existing Site Layout Plan  
1:250 @ A3



Metres (1:250)

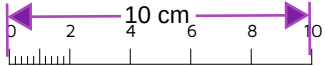

Site Area: 0.0982 Ha

- Application Boundary
- Approximate Location of Existing Trees
- Approximate Location of Existing Hedgerow

Total Footprint: 183.6 sqm  
Total Volume: 713.4 cbm

|                                                                                     |         |          |
|-------------------------------------------------------------------------------------|---------|----------|
| Rev:                                                                                | Reason: | Date:    |
| Client:                                                                             |         |          |
| MR B SHOLTON                                                                        |         |          |
| Project:                                                                            |         |          |
| LAND REAR OF FLINT COTTAGE, NORTHFLEET GREEN ROAD, ISTEAD RISE, GRAVESEND, DA13 9PN |         |          |
| Title:                                                                              |         |          |
| EXISTING SITE LAYOUT PLAN                                                           |         |          |
| Drawing No:                                                                         | Rev:    | Scale:   |
| DHA/31937/02                                                                        |         | 1:250    |
|                                                                                     |         | Date:    |
|                                                                                     |         | DEC 2024 |



Eclipse House, Eclipse Park, Sittingbourne Road  
Maidstone, Kent. ME14 3EN

t: 01622 776226 f: 01622 776227  
e: info@dhaplanning.co.uk w: www.dhaplanning.co.uk

No reproduction by any method of any part of this document is permitted without the consent of the copyright holders. Produced for Town and Country planning purposes only.

© Crown Copyright 2023. All rights reserved. Licence Number: 100031961

CAD Reference: DHA\_31937 LAND RO FLINT COTTAGE\_CF02 A3