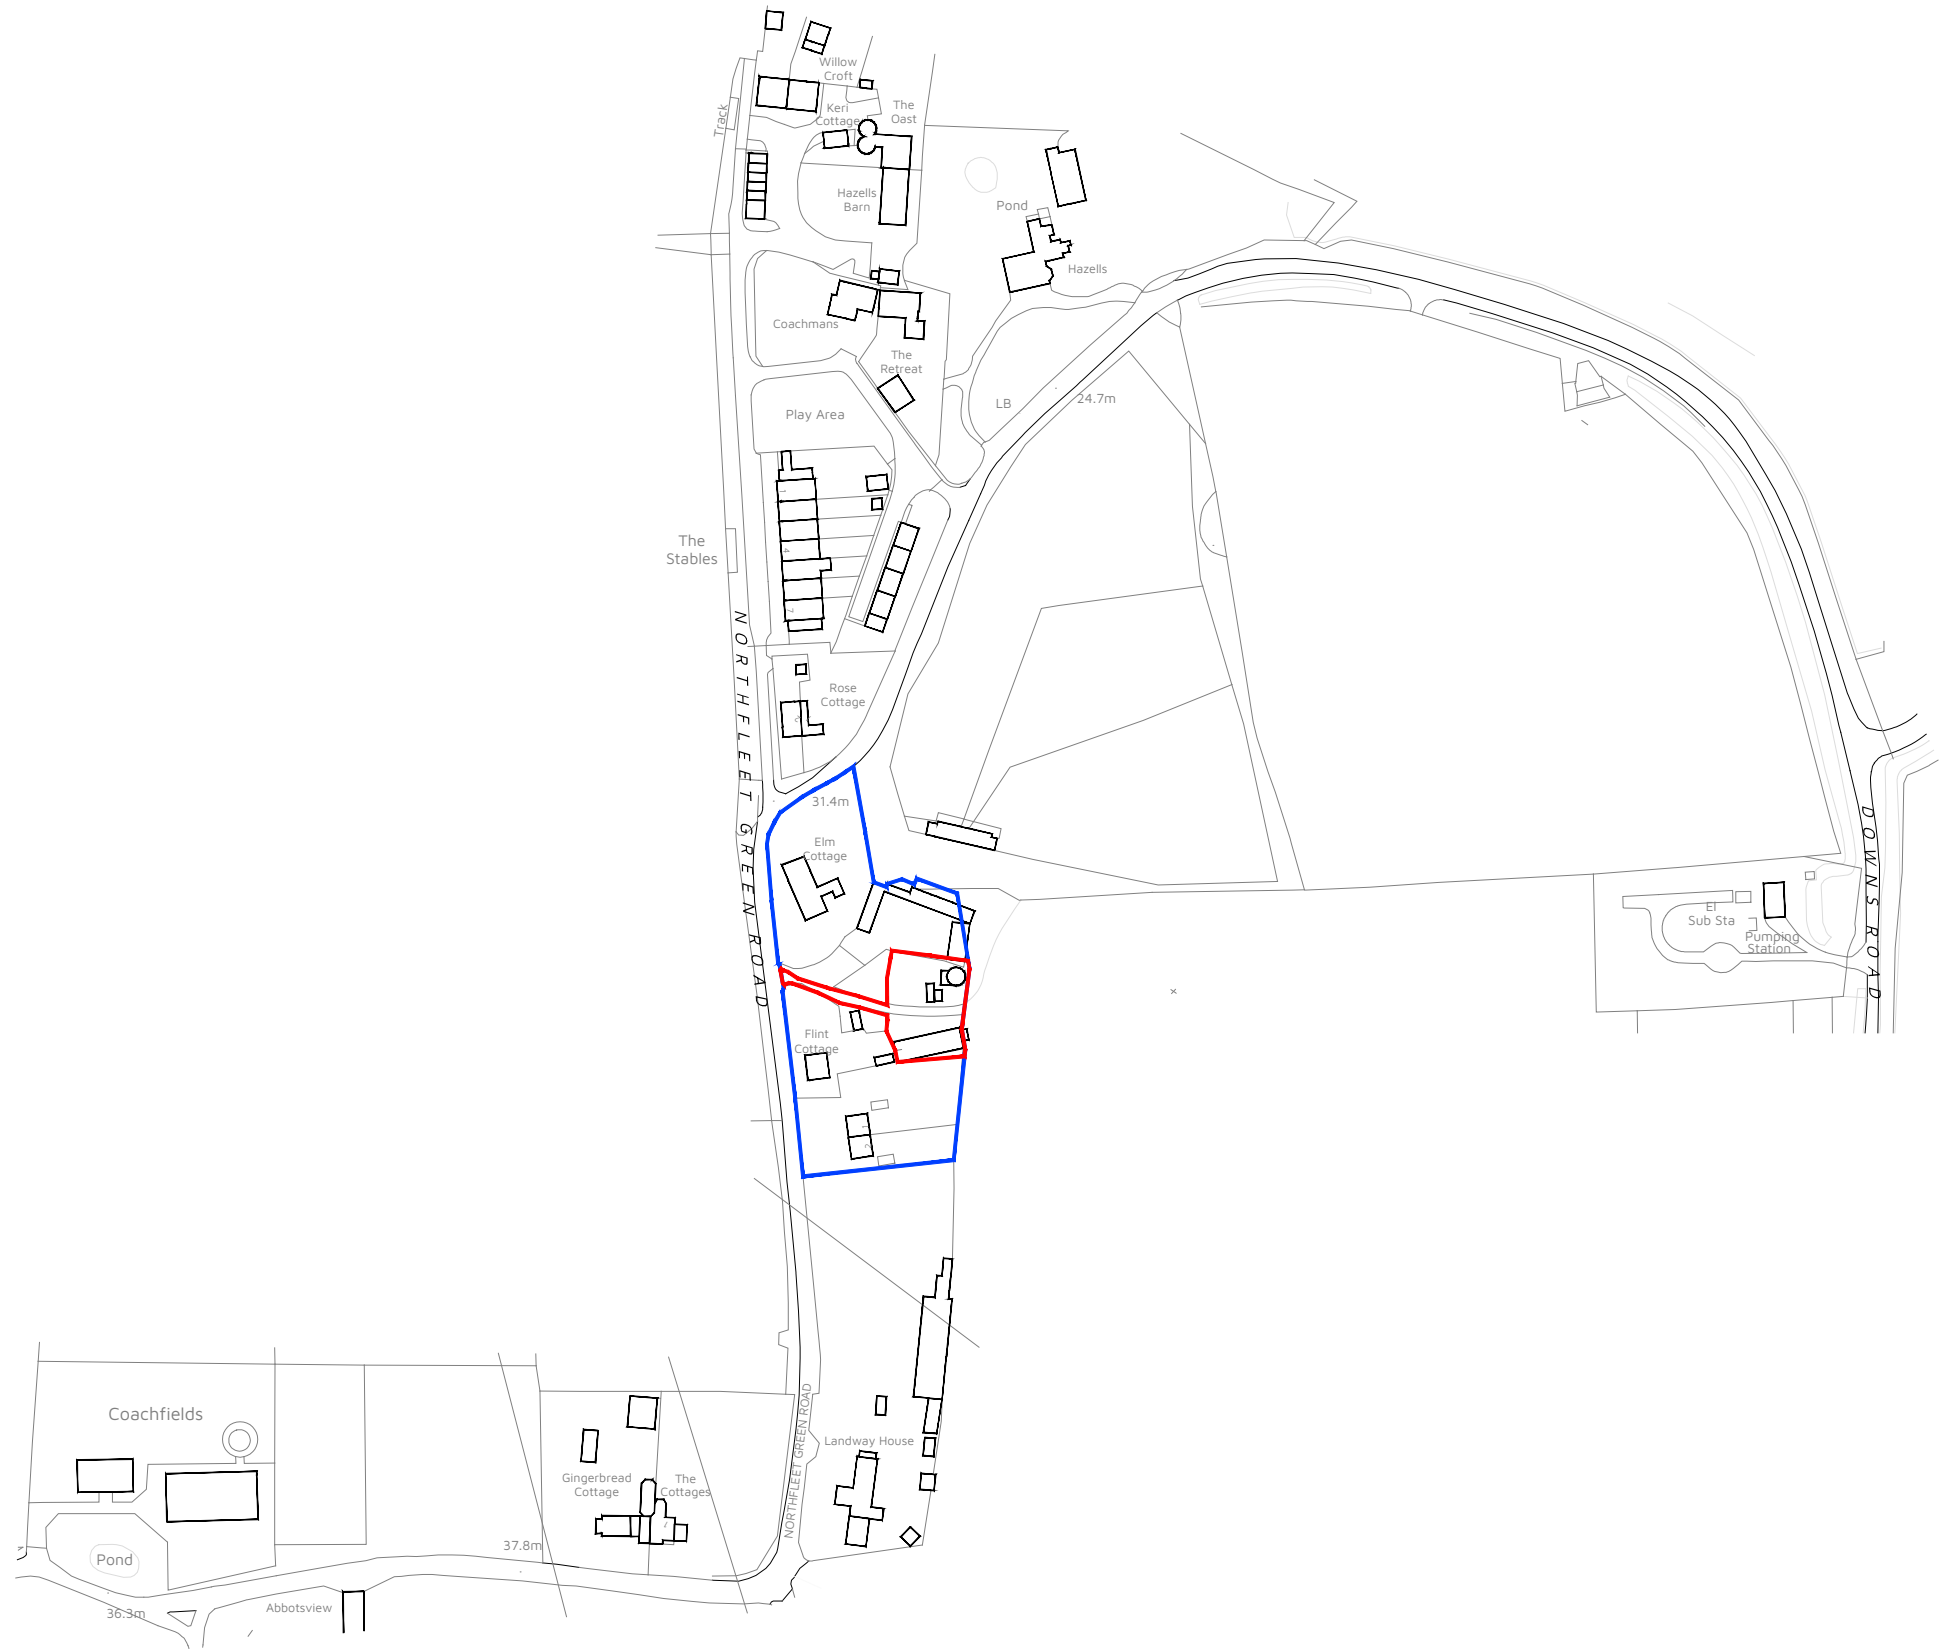


Site Area: 0.0982 Ha

Application Boundary

Applicant Ownership

Rev: Reason: Date:

Client:
MR B SHOLTON

Project:
LAND REAR OF FLINT COTTAGE, NORTHFLEET GREEN ROAD,
ISTEAD RISE, GRAVESEND, DA13 9PN

Title:
SITE LOCATION PLAN

Drawing No: DHA/31937/01 Rev: 1:2500 Scale: DEC 2024 Date:



Eclipse House, Eclipse Park, Sittingbourne Road
Maidstone, Kent. ME14 3EN

t: 01622 776226 f: 01622 776227
e: info@dhaplanning.co.uk w: www.dhaplanning.co.uk

No reproduction by any method of any part of this document
is permitted without the consent of the copyright holders.
Produced for Town and Country planning purposes only.

© Crown Copyright 2023. All rights reserved. Licence Number: 100031961

CAD Reference: DHA_31937_LAND RO FLINT COTTAGE_CF02 **A3**