




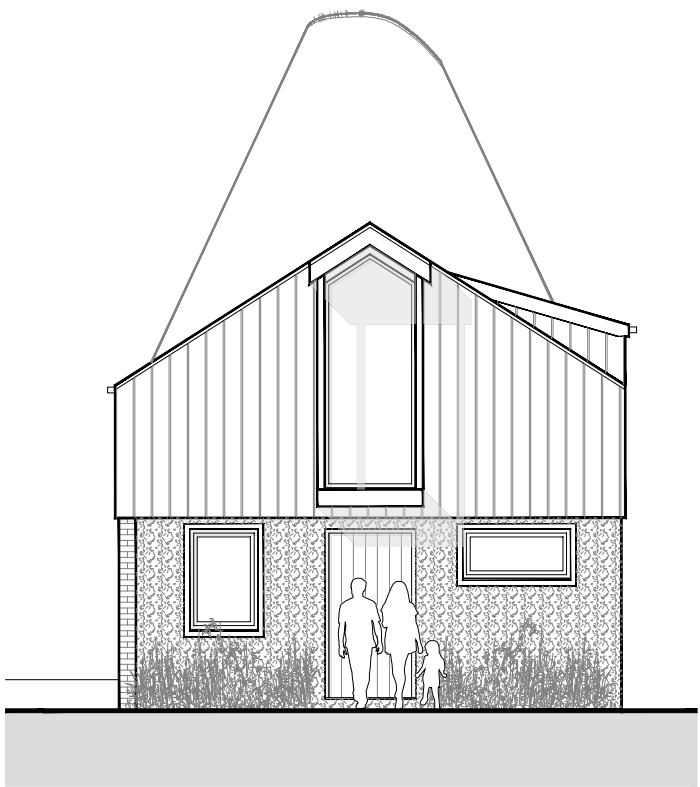

1. Proposed Front Elevation
1:100 @ A3

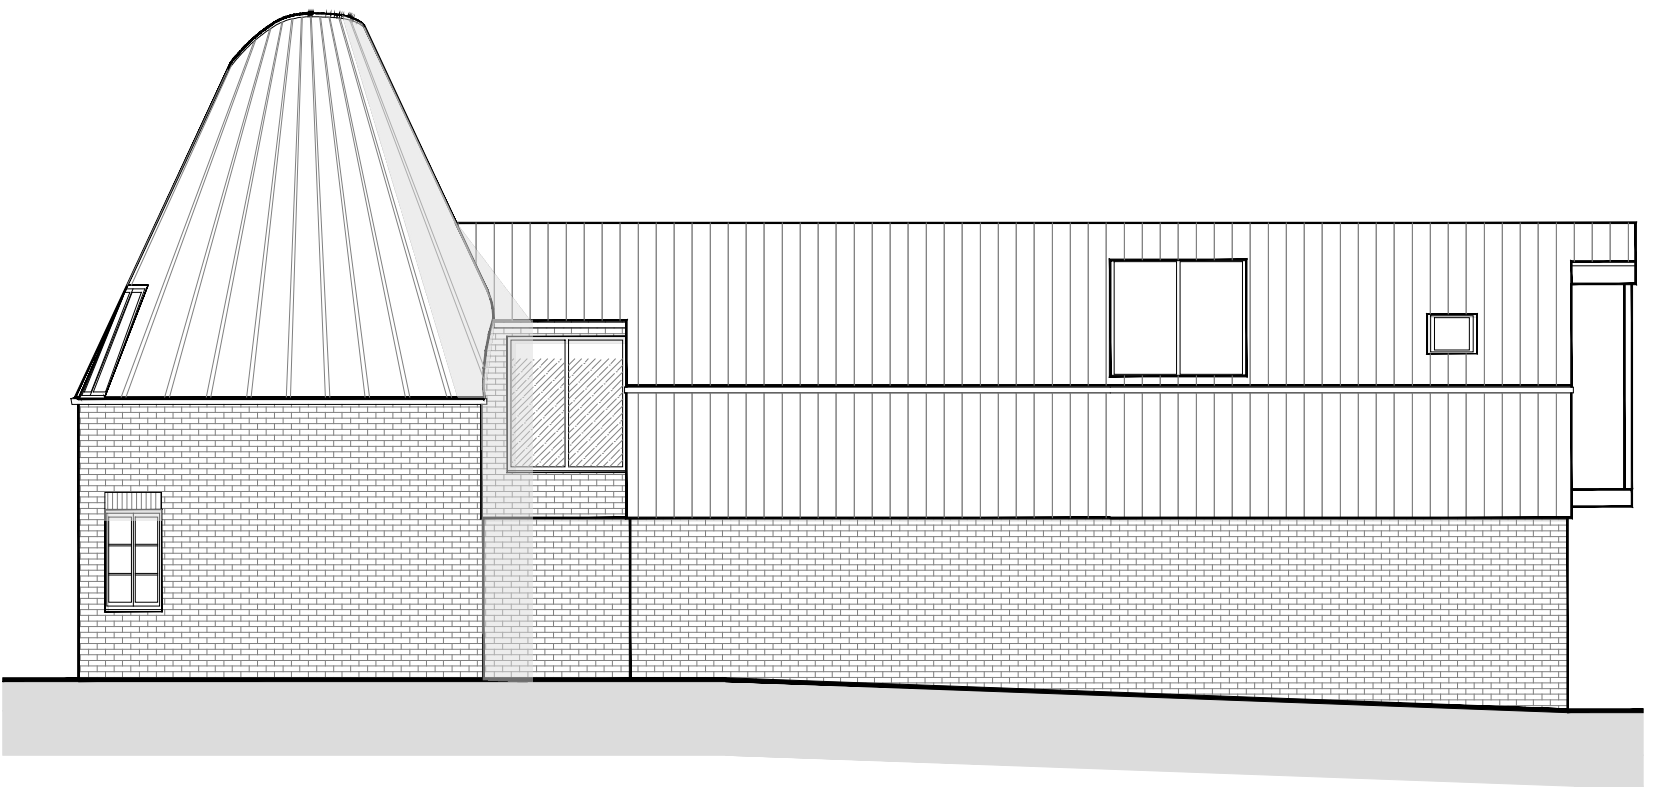



2. Proposed Side Elevation
1:100 @ A3

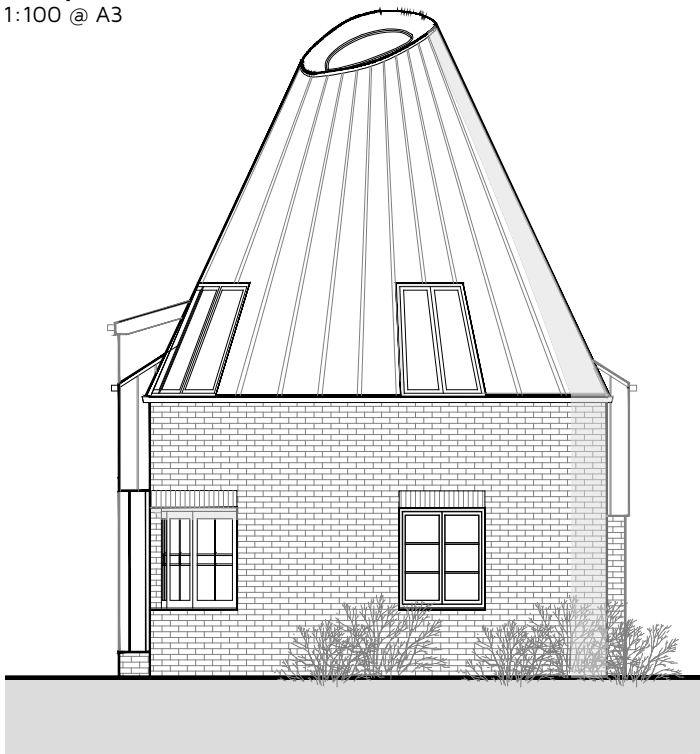

3. Proposed Front Elevation
1:100 @ A3



4. Proposed Side Elevation
1:100 @ A3

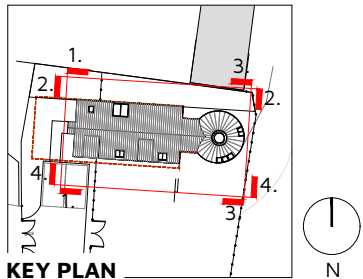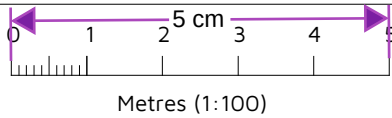

KEY PLAN

Material Details:

Roof: Black Standing Seam
Steel Panelling

Walls: Brick to match existing
Black Standing Seam Steel Panelling
Flint

Windows: Black Aluminium Double Glazing
Stone Surrounds to match brick

Doors: Black Aluminium Double Glazing
Black Timber Composite

Rainwater Goods: Black Aluminium

Rev: Reason:

Date:

Client:
MR B SHOLTON

Project:
LAND REAR OF FLINT COTTAGE, NORTHFLEET GREEN ROAD
ISTEAD RISE, GRAVESEND, DA13 9PN

Title:
PROPOSED ELEVATIONS

Drawing: DHA/31937/08
Rev: 1:100
Scale: DEC 2024



Eclipse House, Eclipse Park, Sittingbourne Road
Maidstone, Kent. ME14 3EN

t: 01622 776226
e: info@dhaplanning.co.uk
f: 01622 776227
w: www.dhaplanning.co.uk

No reproduction by any method of any part of this document
is permitted without the consent of the copyright holders.
Produced for Town and Country planning purposes only.

© Crown Copyright 2023. All rights reserved. Licence Number: 100031961

CAD Reference: DHA_31937_REAR OF FLINT COTTAGE_CF02 A3