






1 **STERRET SCENE**
1 : 100

NOTES:
Do not scale from this drawing.
All dimensions to be verified on site and is in mm.
Builder to verify all dimensions, heights and levels prior to commencement of work.
All documents shall be checked to ensure that they are compatible by the contractor before construction commences. In the event of apparent ambiguity or contradiction the engineer and/ or architect shall be notified immediately.
The contractor in preparing his estimate shall visit the site and acquaint himself with the problems involved.
The contractor shall issue all statutory notices to the local Authority during progress and completion of works.
All drawings are copyrighted to the technician. Reproducing is not permitted without consent

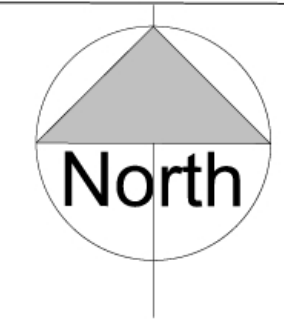

2 **STREET SCENE 2**
1 : 100

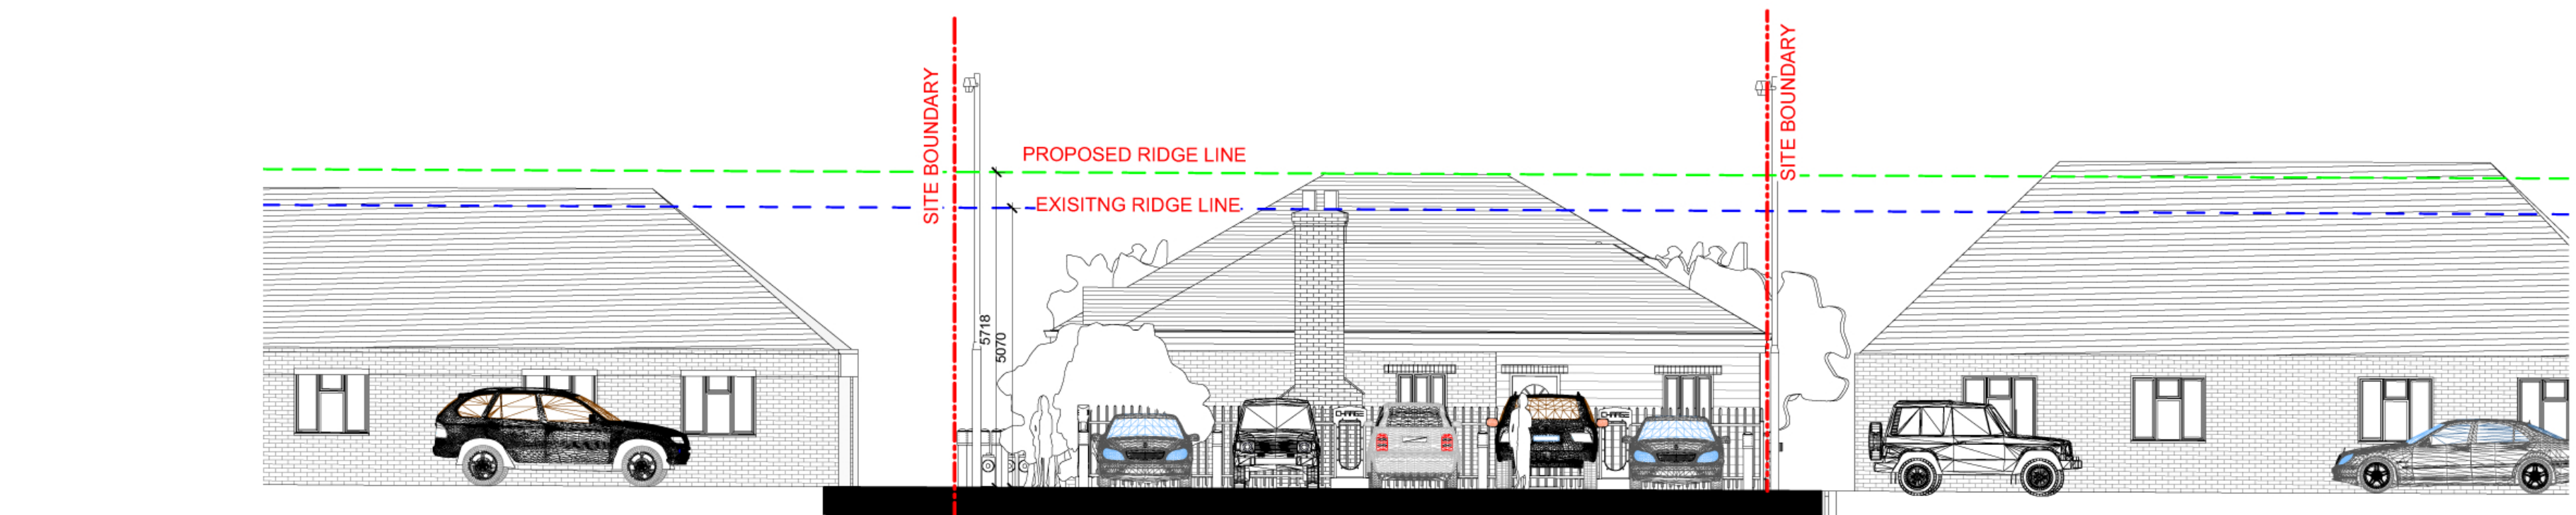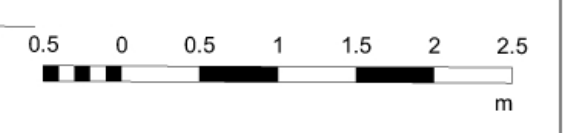

3 **STREET SCENE 3**
1 : 100

No.	Description	Date
PURPOSE OF ISSUE		
PROJECT		
53 VILLA RD, HIGHAM, ROCHESTER, ME3 7BU		
CLIENT		
AR		
Scale (@ A2)	Date	Drawn by
1 : 100	23-11-23	Author
SHEET		
STREET SCENE		
DRAWING NUMBER	REV	
A116		

MAC
DESIGNER LTD.

GROUND FLOOR
225 KING STREET
GRAVESEND,
KENT
DA12 2DU

M:073-7501-9174

12/12/2023 22:18:26