

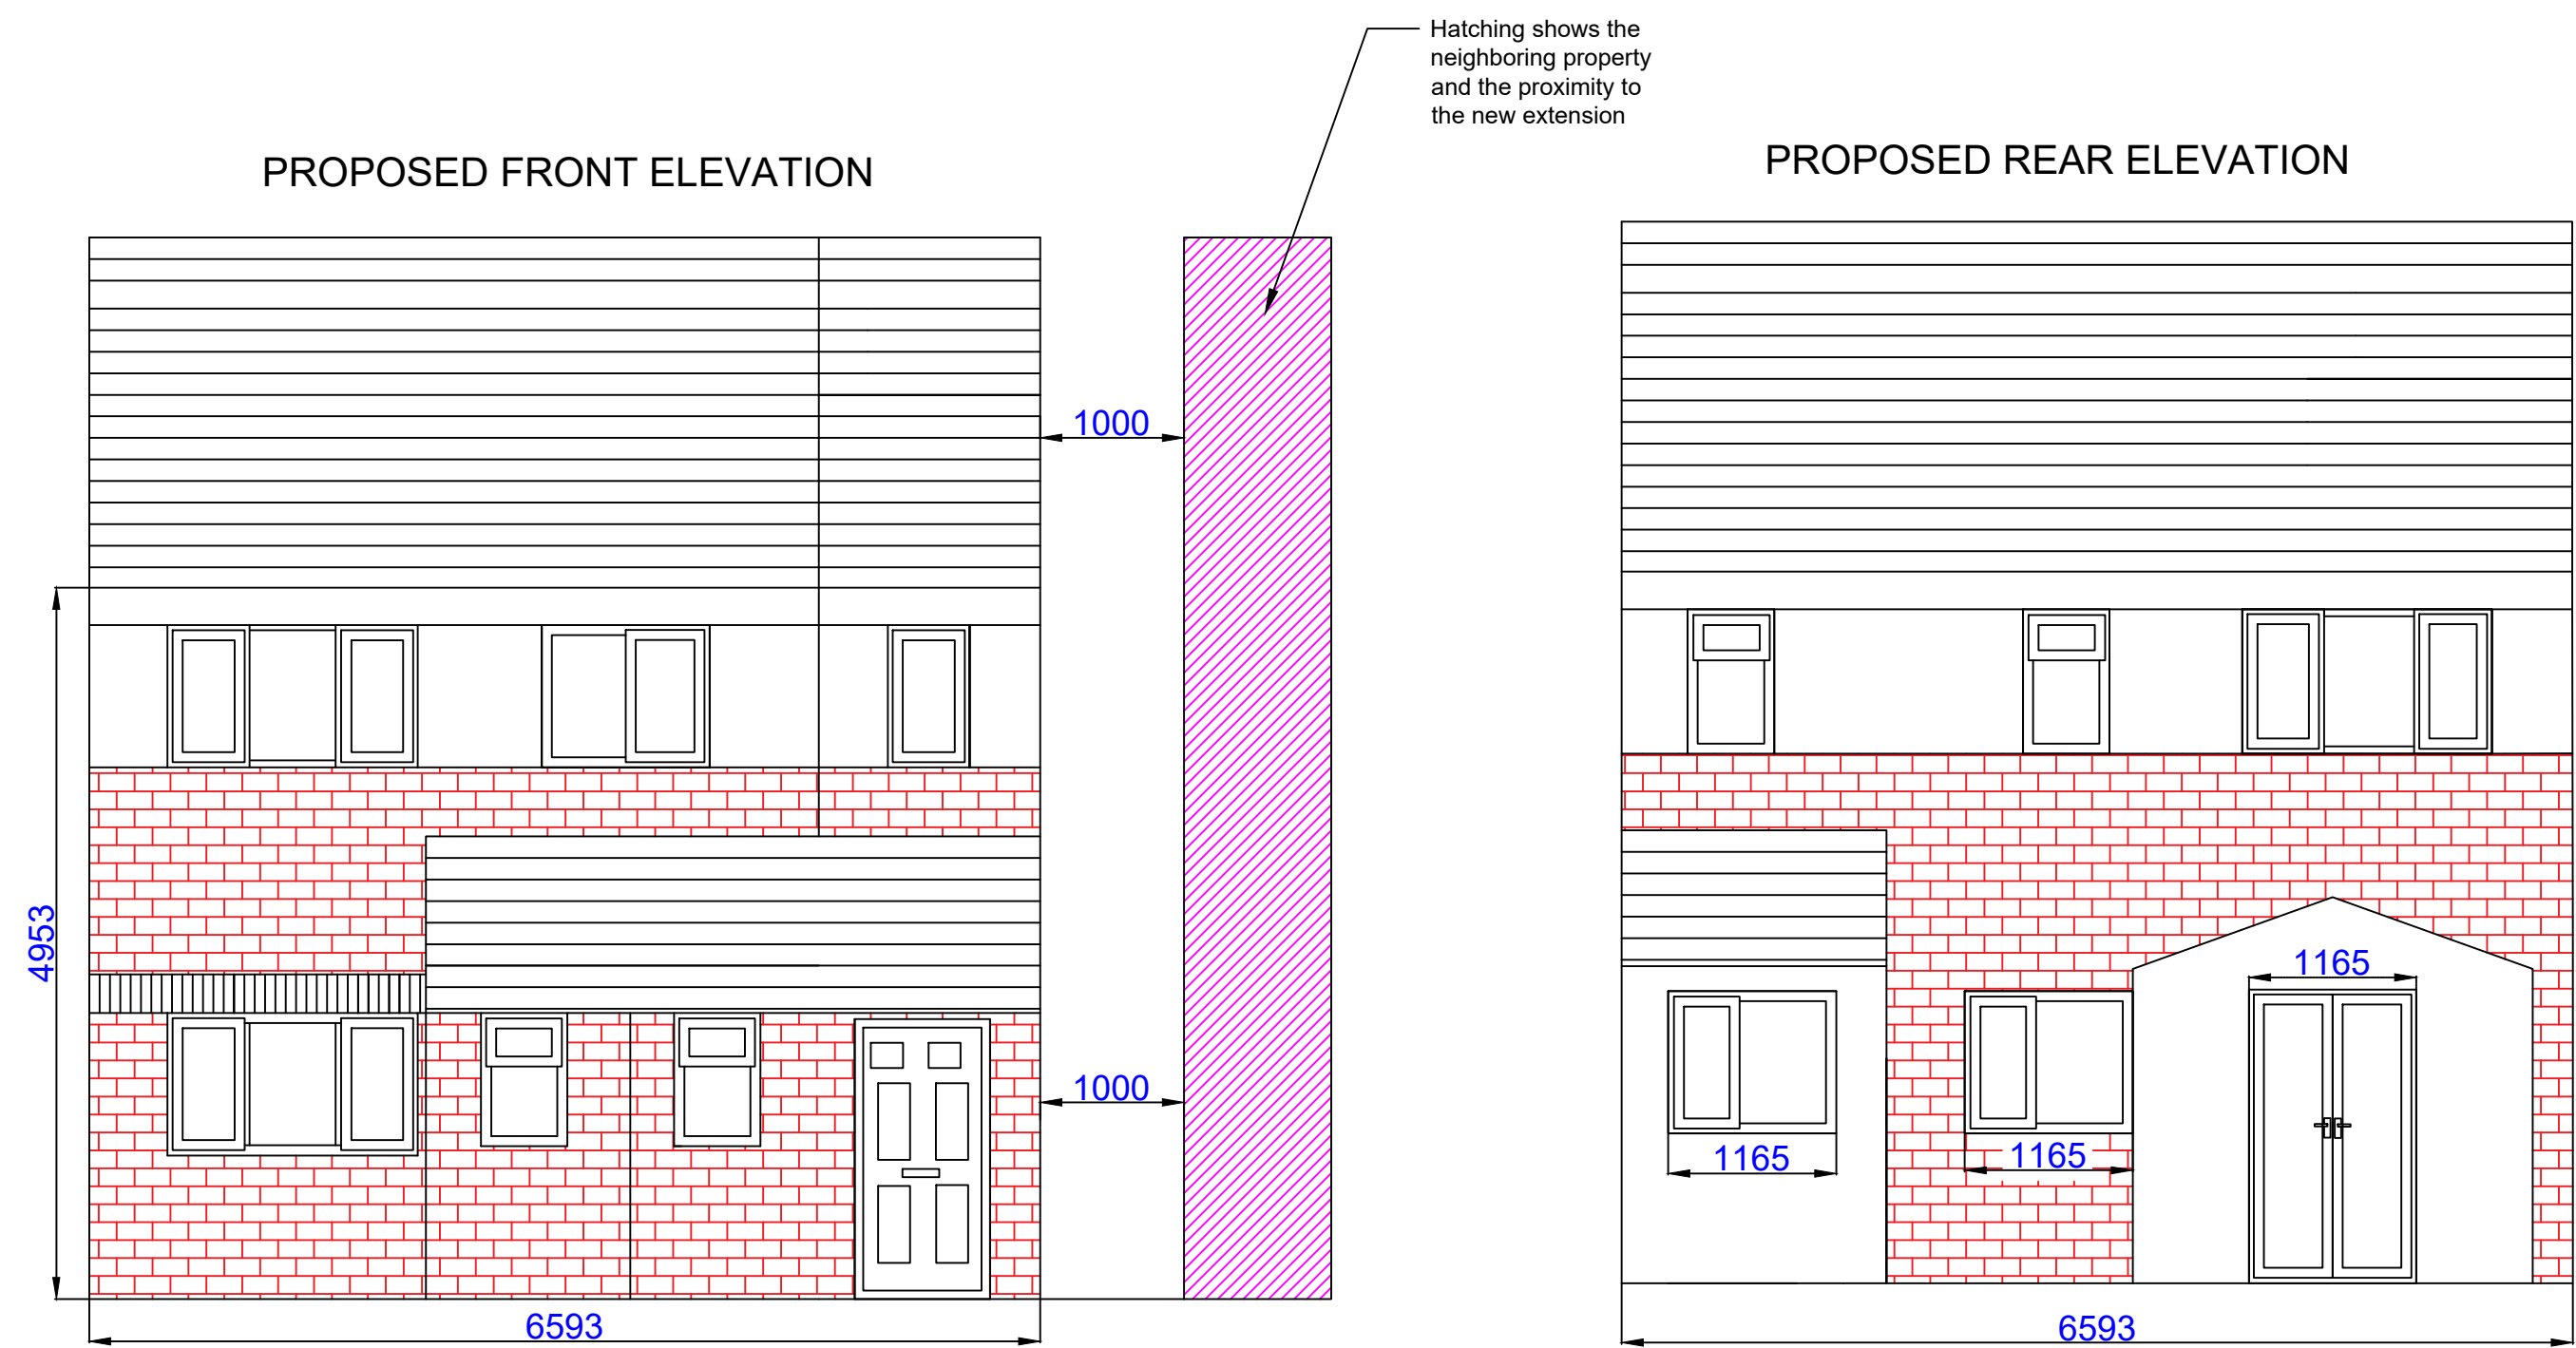


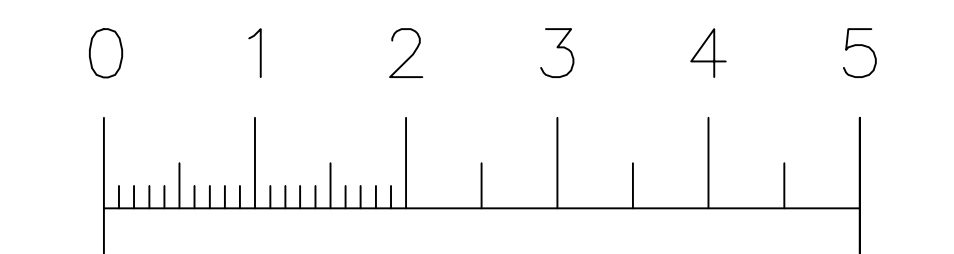

PROPOSED SIDE ELEVATION

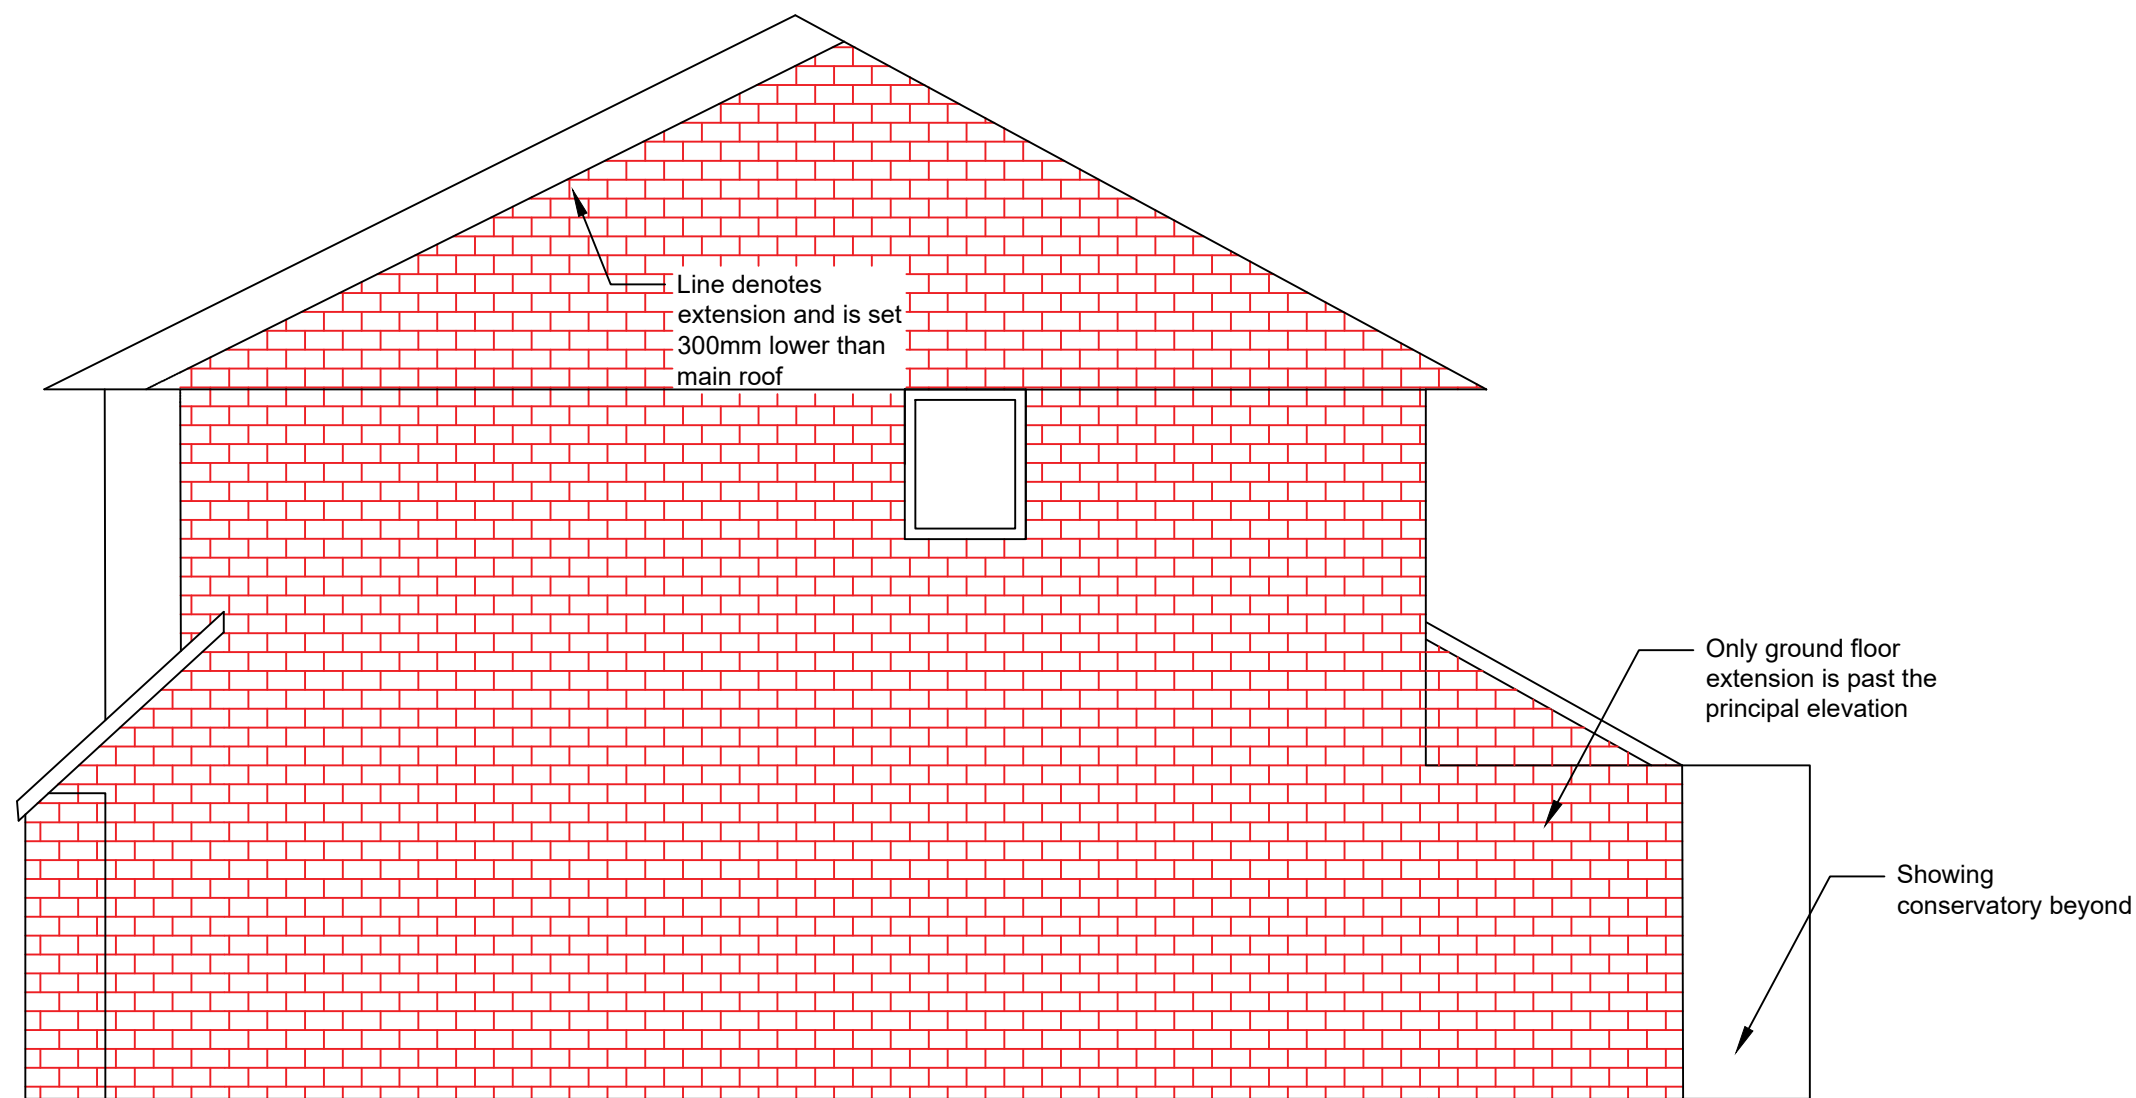

Scale Bar (Metres) - Sc. 1:50

The Contractor is to check all drawings before commencing work.

All dimensions must be checked on site and verified before construction, if any discrepancies are identified the designer must be notified at the earliest opportunity

Note: All structural elements must be checked by a certified structural engineer, anything shown on this drawing is for illustration purposes only.

Note: The drawings have been measured and completed to the best of abilities, with equipment that works to generally +/- 1mm however mistakes will be made, such that everything should be physically checked on site and verified, inc new works, if at all in doubt please ask!!

Location of Site/Development

42 Haig Gardens,
DA12 1NE

Drawn and Designed by

Nick Suddi
42 Haig Gardens,
DA12 1NE

Client/Developer

Proposal address

42 Haig Gardens,
DA12 1NE

Description

Proposed Elevations

Revision

B

Issued for/Status

Planning

Date

05/04/23

Scale

1:50@A1

Drawn

Drawing Number

210072_ARC_400_01