

Material Sample List 1/2

External Wood Cladding and Roof



E01 - Timber Cladding 117 x 21mm - Themopine, Microtex finish SiOO X Mid Grey - Main Cladding

Reference Image



E02 - Timber Cladding 117 x 21mm Themopine, Brushed uncoated - Reveals

Reference Image



E03 Bauder GREEN XF301 lightweight sedum system



Reference Image



E04 Existing Solar panels and solar water heaters (Relocated)


Decking Flooring



E05 - Themopine Decking, RW214 Planed - 115 x 26mm

Reference Image

External Doors

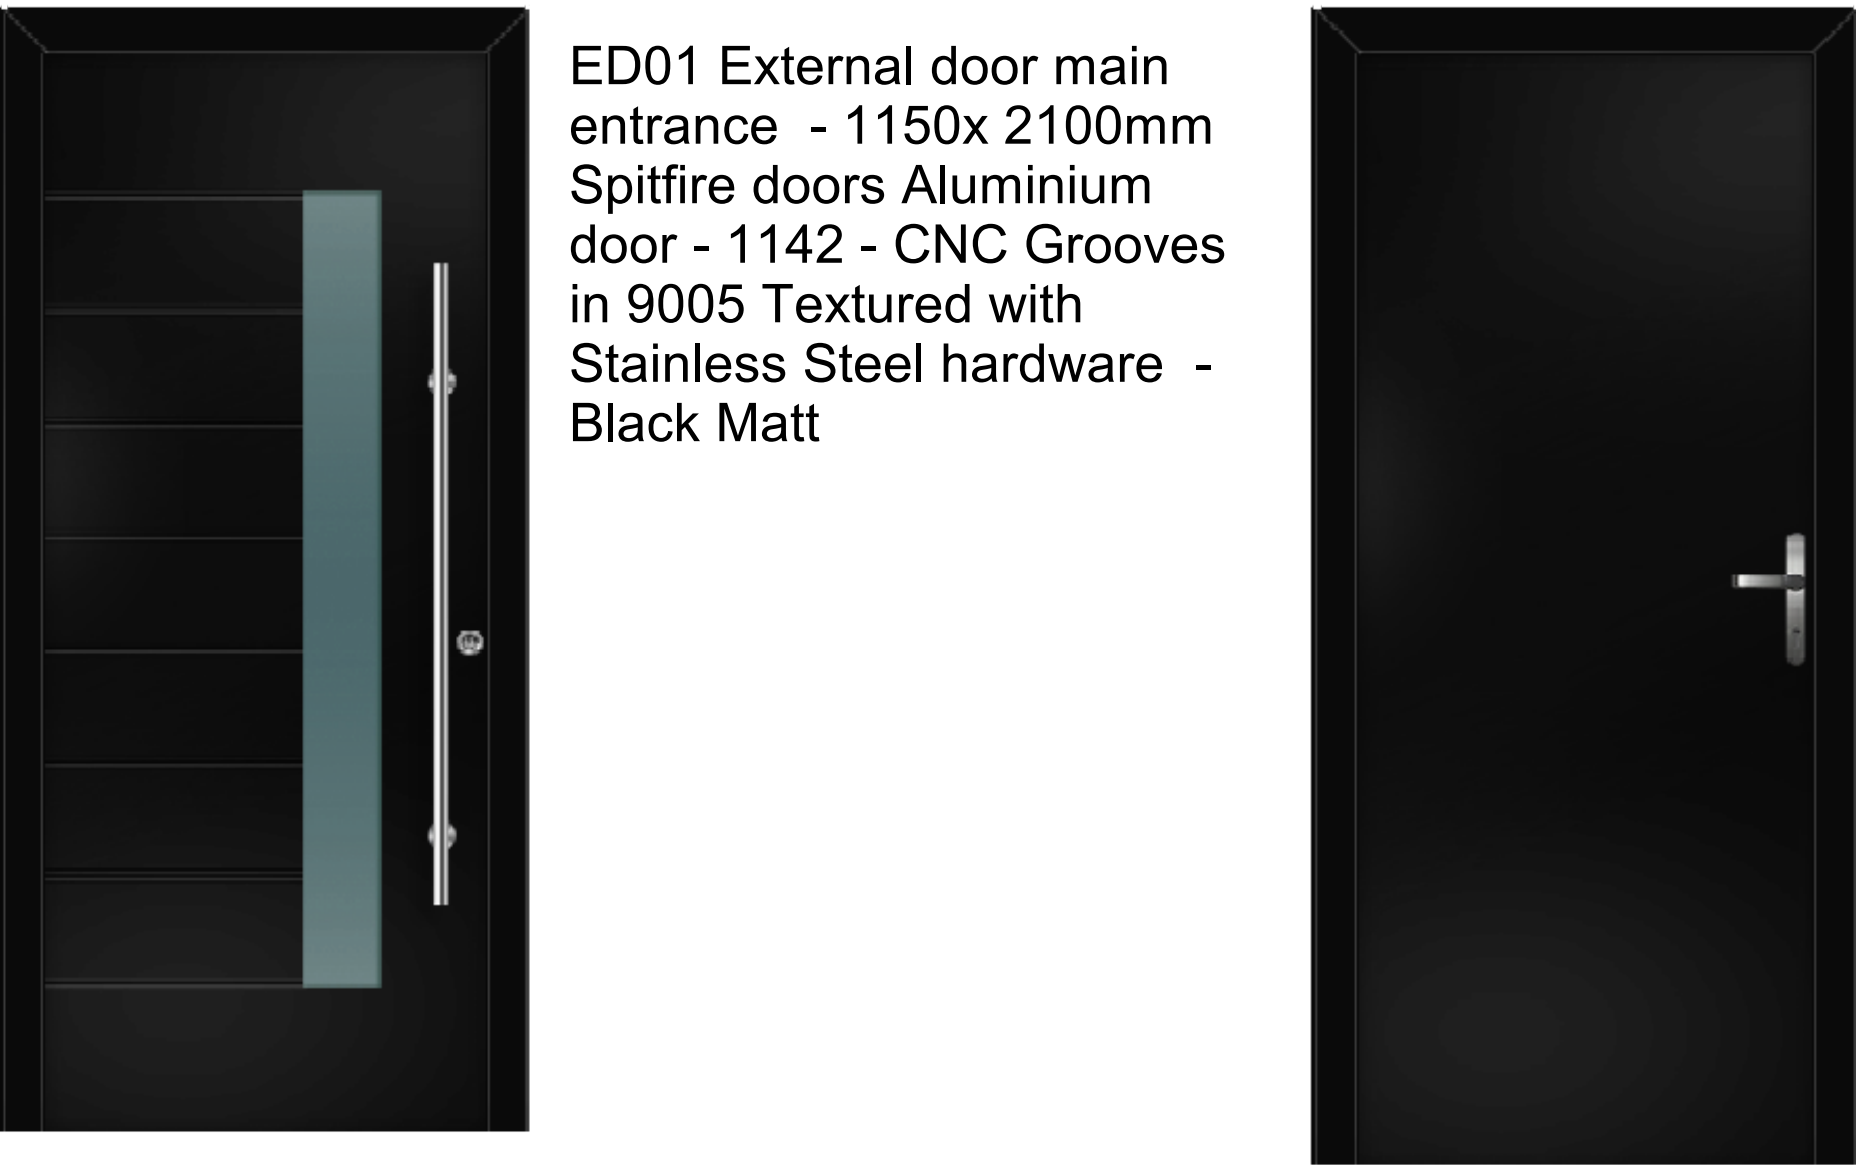


ED01 External door main entrance - 1150x 2100mm Spitfire doors Aluminium door - 1142 - CNC Grooves in 9005 Textured with Stainless Steel hardware - Black Matt

ED02 External door - 810 x 2100mm Spitfire doors Aluminium door - 1195 - Plain, Solid (XXS) in 9005 Textured with Stainless Steel hardware - Black Matt

Note: Material sample list to be reviewed in conjunction with Proposed elevations, bay studies, proposed 3D Axos, external wall and roof details.

© COPYRIGHT
The copyright in this drawing is vested in Mongillo Construction Workshop (MCW) and no license or assignment of any kind has been, or is, granted to any third party whether by provision of copies or originals or otherwise unless agreed in writing.
DO NOT SCALE FROM THIS DRAWING
The contractor shall check and verify all dimensions on site and report any discrepancies in writing to Mongillo Construction Workshop (MCW) before proceeding work.
FOR ELECTRONIC DATA ISSUE
Electronic Data / drawings are issued as "read only" and should not be interrogated for measurement. All dimensions and levels should read, only from those values stated in test, on the drawing.
AREA MEASUREMENT
The areas are approximate and can only be verified by a detailed dimensional survey of the completed building. Any decisions to be made on the basis of these predictions, whether as to project viability, pre-letting, lease agreements or the like, should include due allowance for the increases and decreases inherent in the design development and building processes. Figures relate to the likely areas of the building at the current state of the design and using the Gross External Area (GEA) / Gross Internal Area (GIA) / Net Internal Area (NIA) method of measurement from the Code of Measuring Practice, 6th Edition (RICS Code of Practice). All areas are subject to Town Planning and Conservation Area Consent, and detailed Rights to Light analysis.

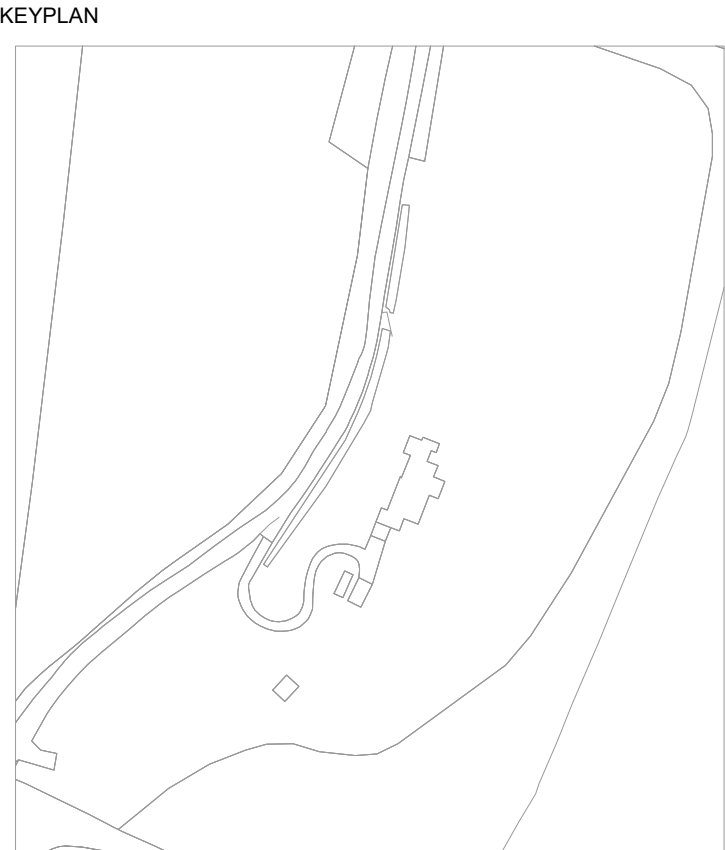

REV.	DATE	AMENDMENT
P01	06/04/2023	Discharge of planning conditions

CLIENT
Jeff Goodman, Mark Jeannin



Blackheath, London SE3 7AN
T: +44 7951 935801 E: contact@mongilloow.com

PROJECT
Haydown

SCALE@A1	DATE	ORIGINATOR	CHECKED	AUTHORISED
	04/04/2023	CM	SM	SM

External Material Samples 1/2

Stage 4			
STATUS	PURPOSE FOR ISSUE	SR NO.	
S2	Planning	P011	
DRAWING NO.	REV.		
P011 - MCW-MH-XX-SCHA - 21900	P01		