
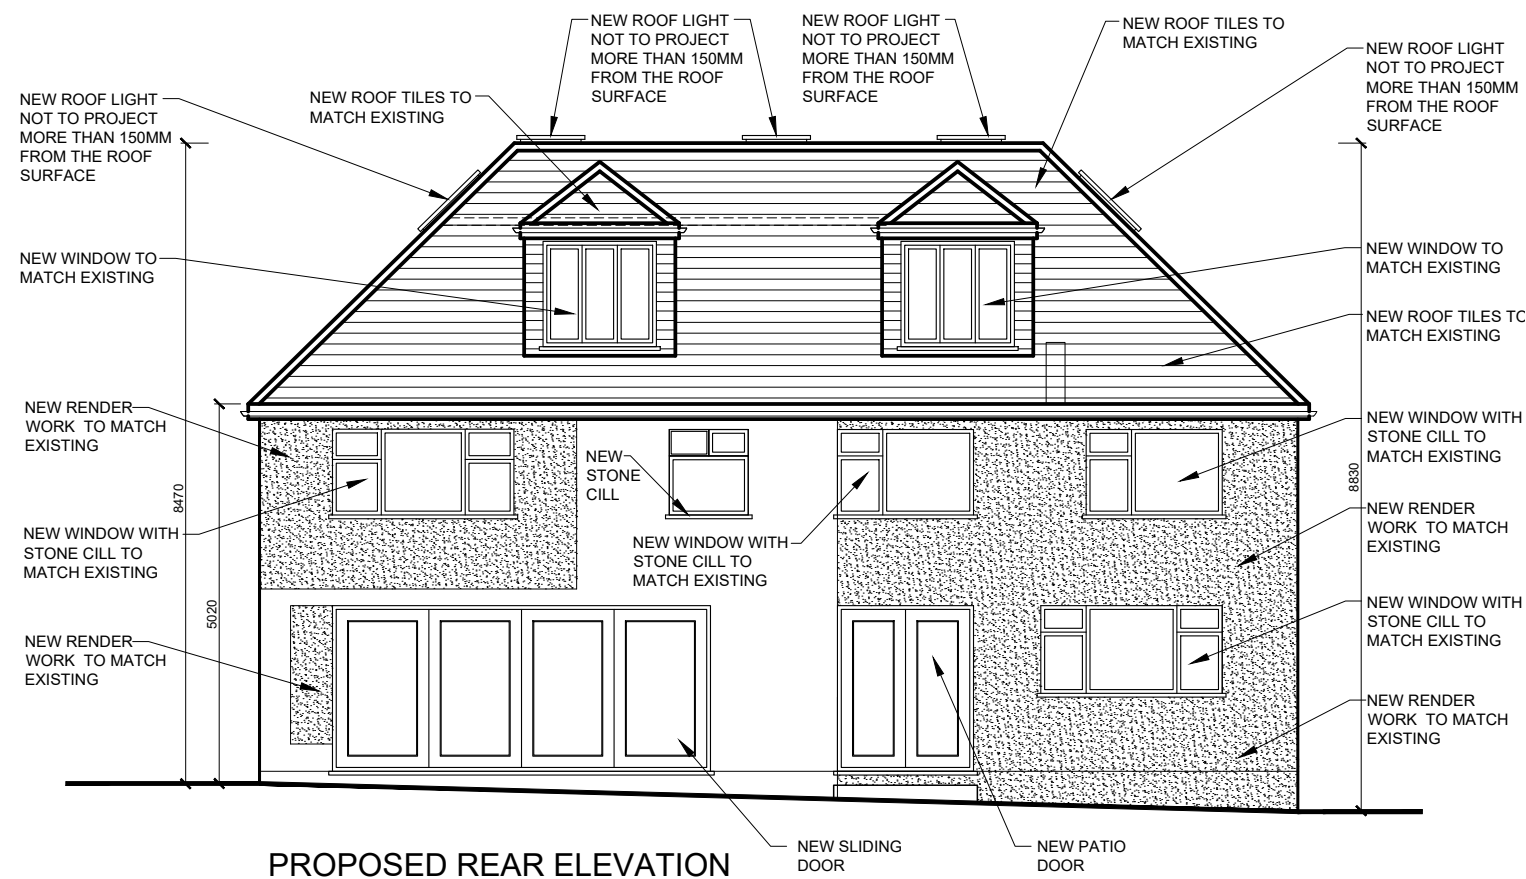
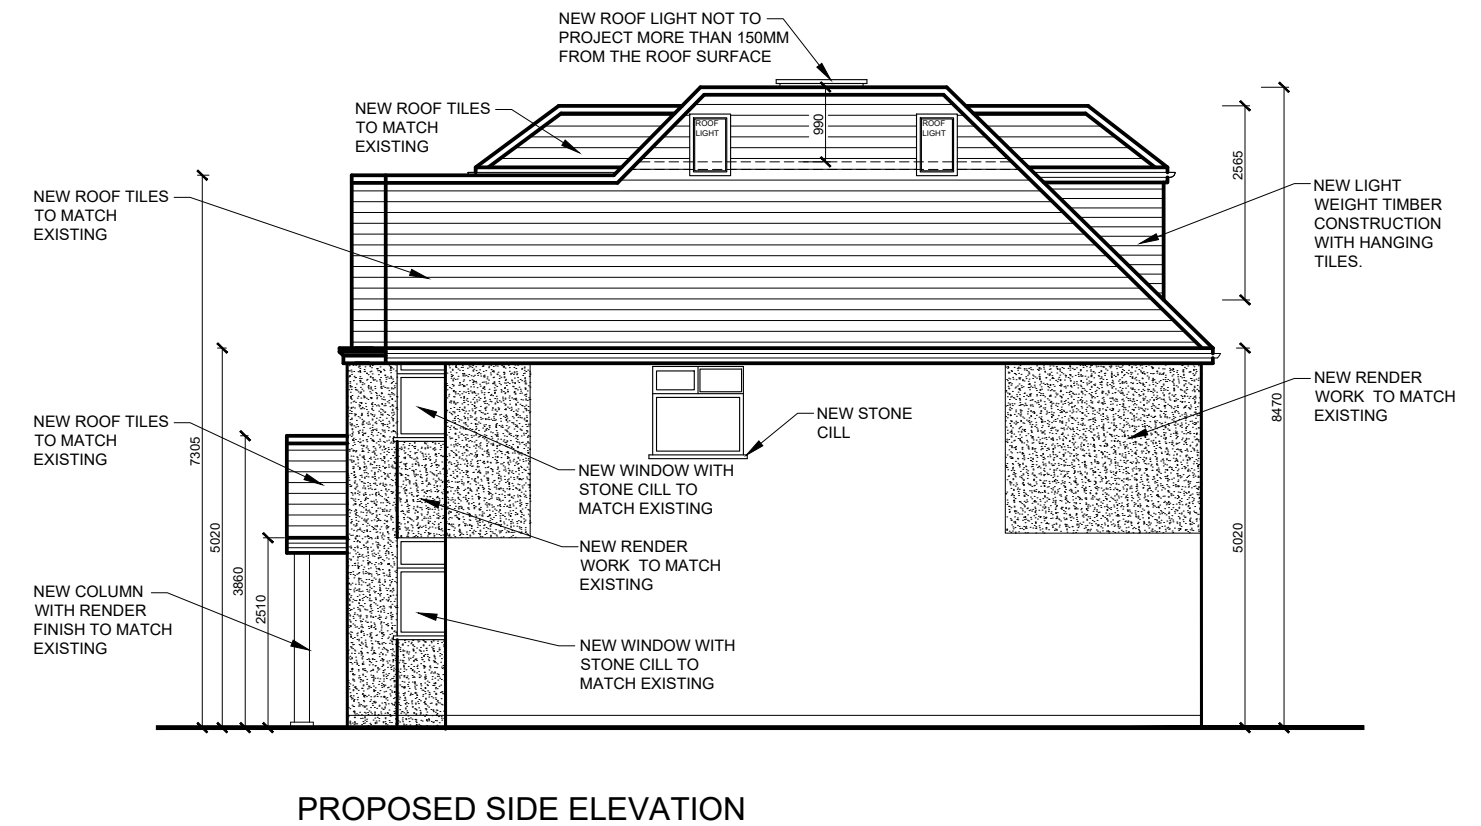
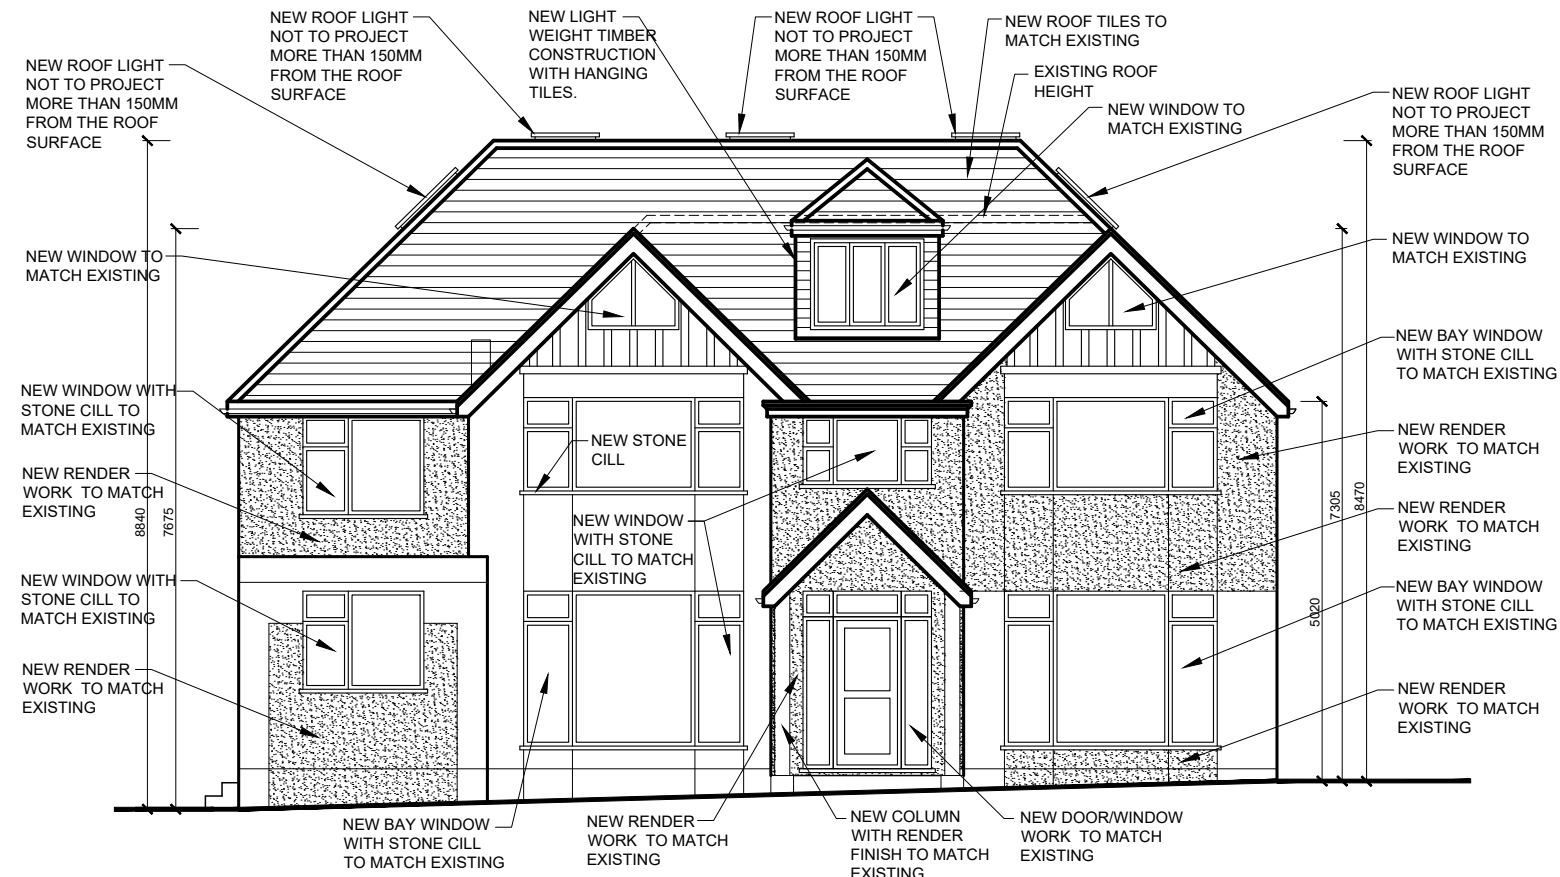


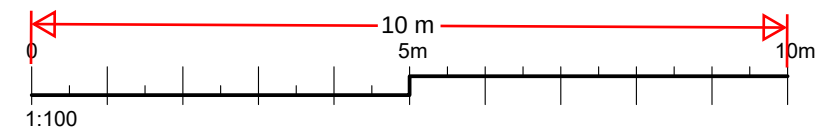

rev.	description	date	chkd.
 14 Leechcroft Avenue Sidcup Kent DA15 8RS 020 3004 9238 07931 931 035 s.nagpal@dapconsultants.co.uk www.dapconsultants.co.uk			
project : 190 Singlewell Road Gravesham			
drawing title : Proposed Elevations			
drawn: MV		chkd : SS	date: 11.04.2025
status: Planning			scale: 1:100@A3
proj no : 2769		drg no: 06	rev no: