




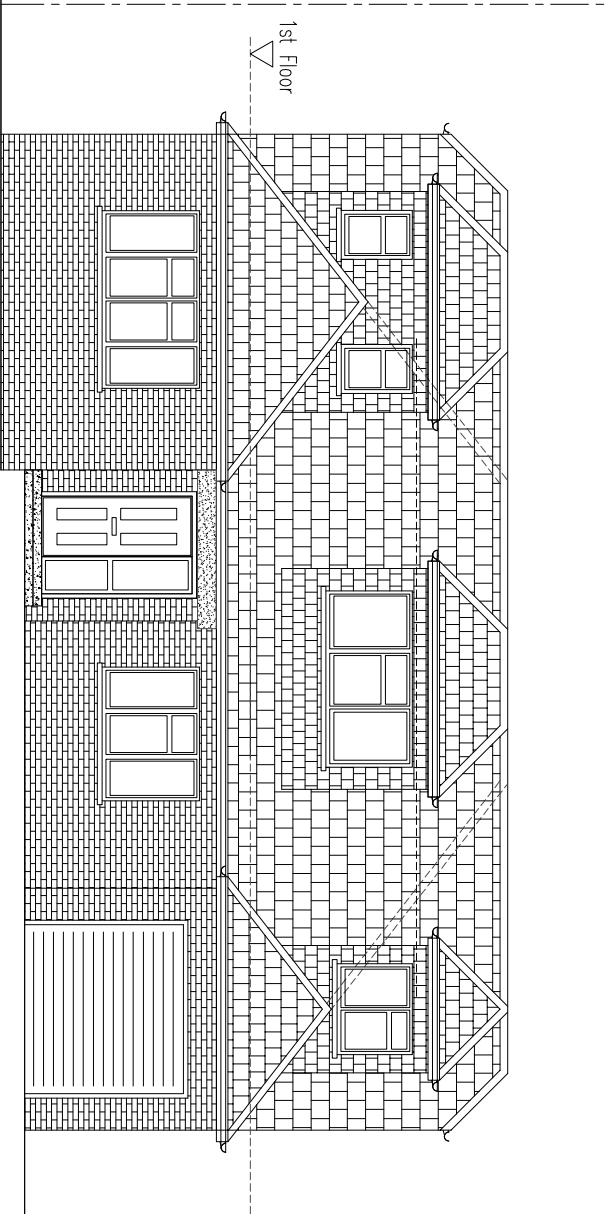


PROPOSED FRONT ELEVATION

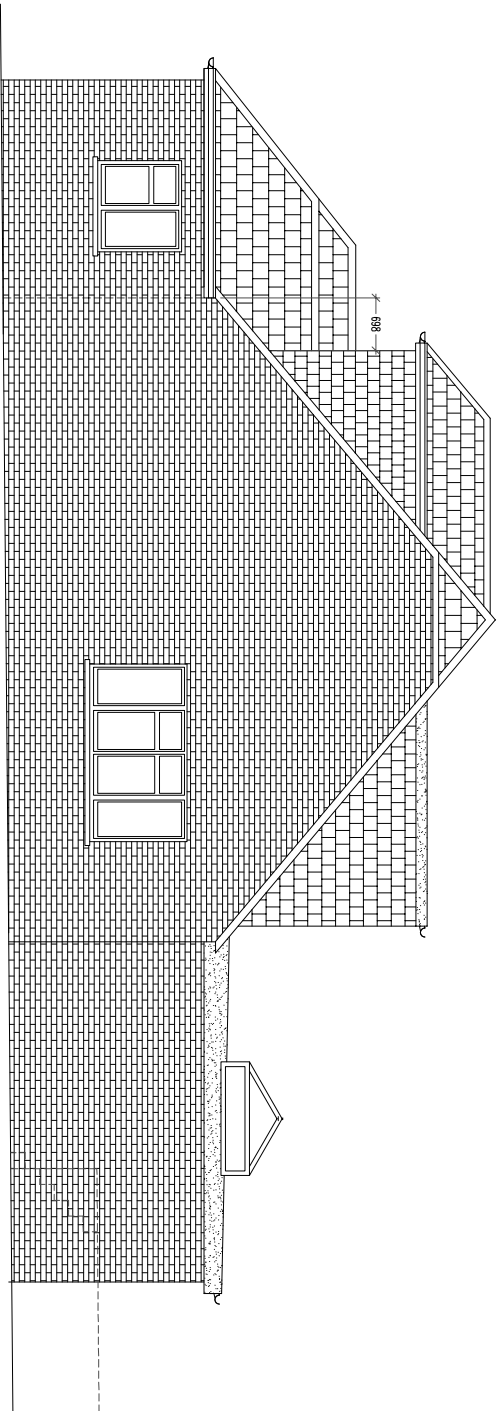

PROPOSED SIDE ELEVATION

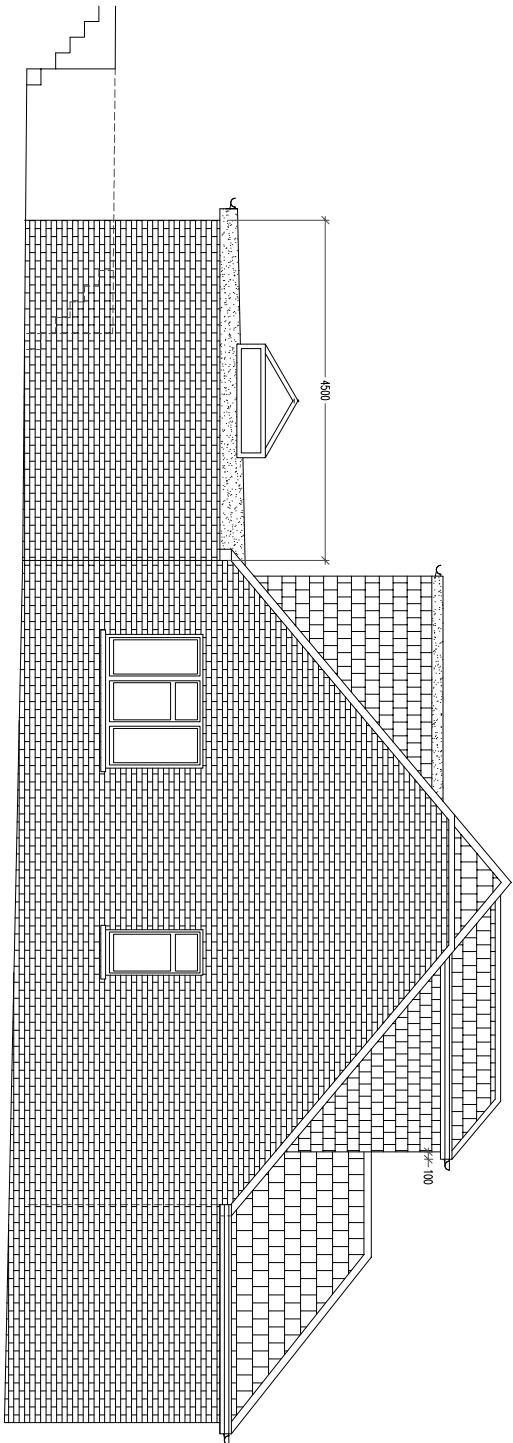

PROPOSED SIDE ELEVATION

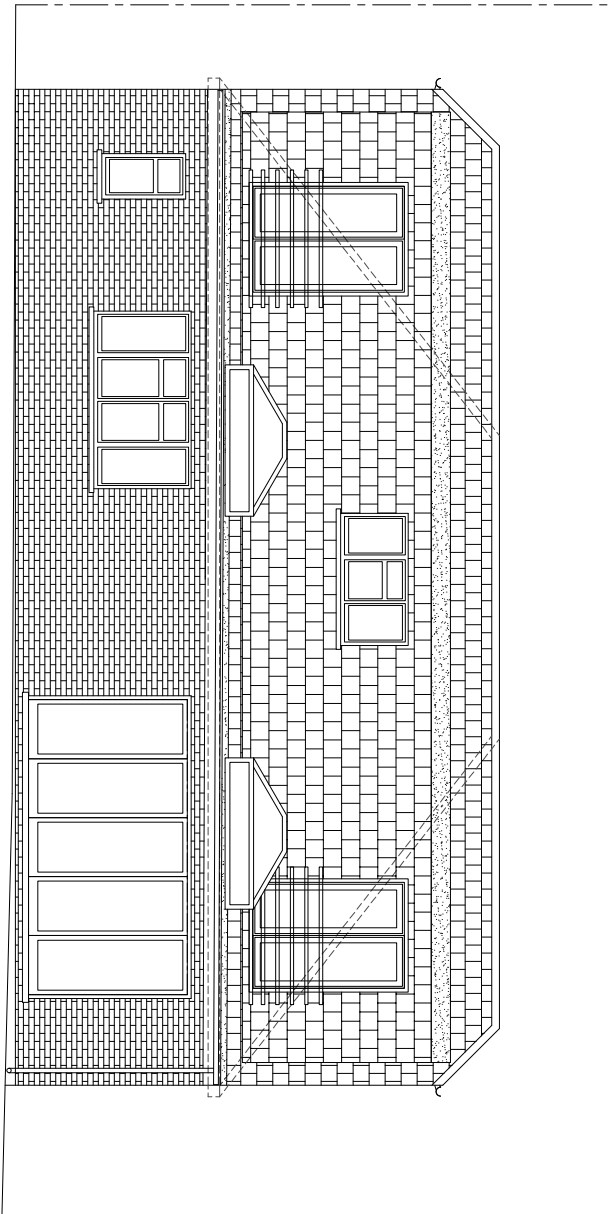

PROPOSED REAR ELEVATION



			Drawing Title			Revision		
			Proposed Elevations			2522-007		
						00		