




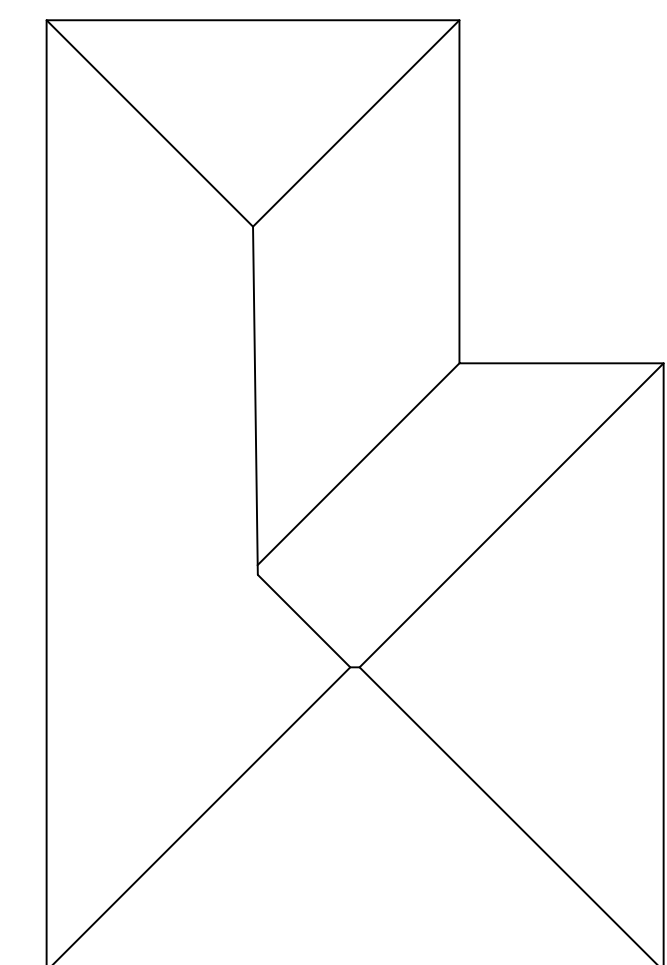

 Yellow cross hatch current planning application

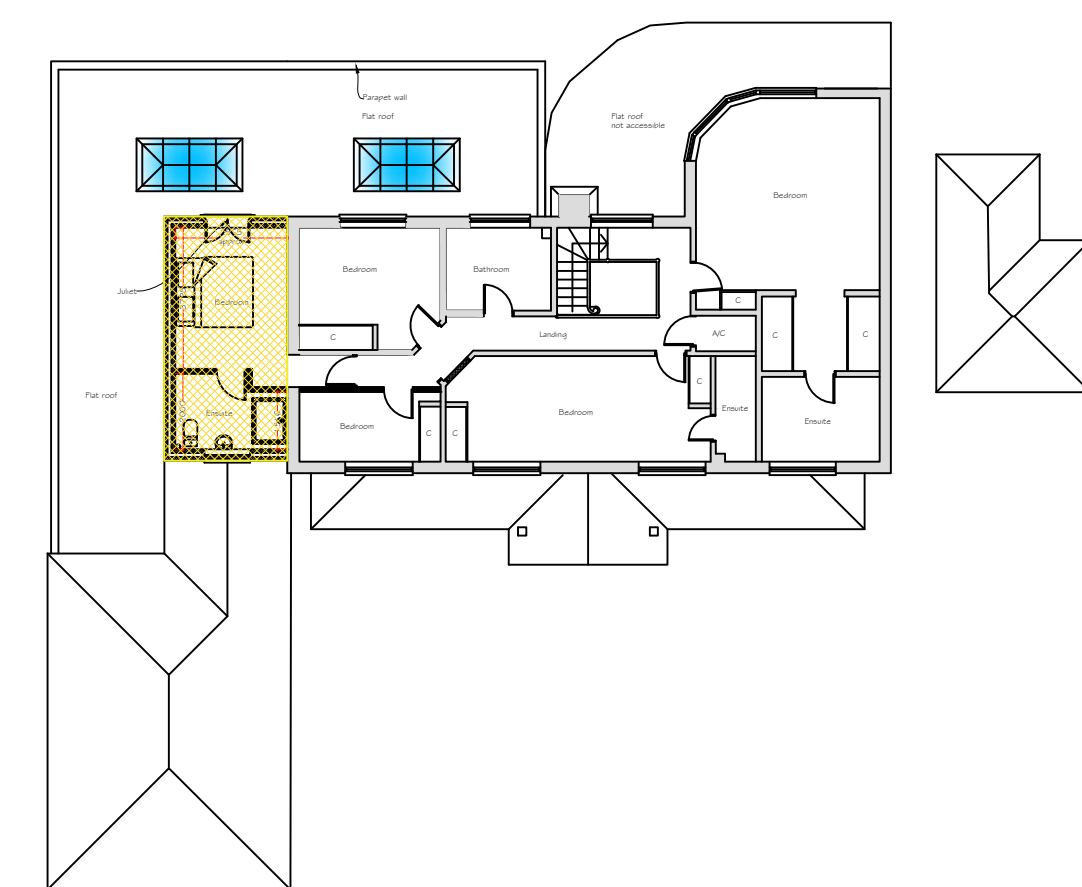

Scale 1:50

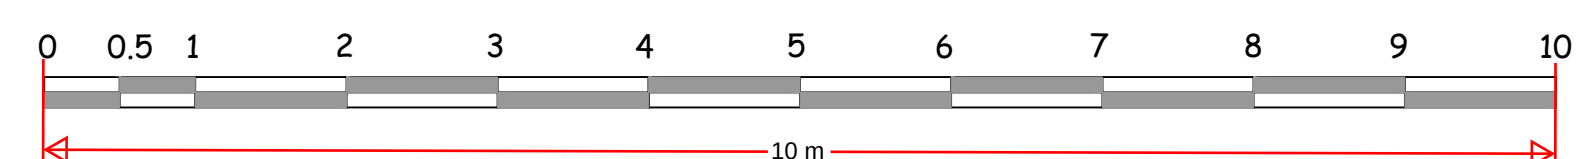

Example Synergy Planning & Property Consultants Ltd The Office The Larches Rochester Kent ME3 1NDW		
Client Mr F Whitehead		
Address Broadwood House		
Drawing Title First floor Proposed plan		
Scale 1:50		
Date January 2024		Drawn by
Drawing No 25/462/05		