


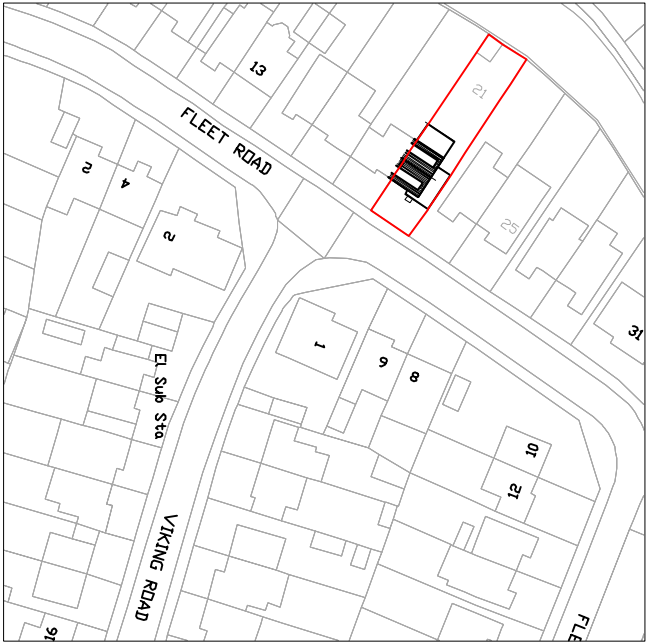


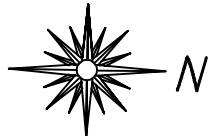

OS Plan Scale 1:1250

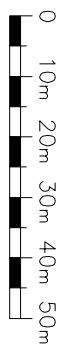

Proposed Block Plan as
Existing

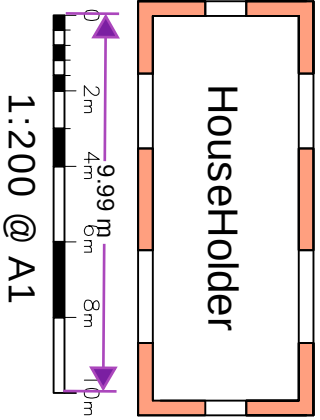

PI	ISSUED TO PLANNING		
Rev			



Job Title
21 Fleet Road Northfleet
Gravesend DA11 8EF

Drawing Title
Existing Block Plan with
Location Plan

Scale	Date	Drawn	Rev
1:200 @ A1	MAR` 24		
Job No.		Draw No.	
51-1000-989		S01	P1