
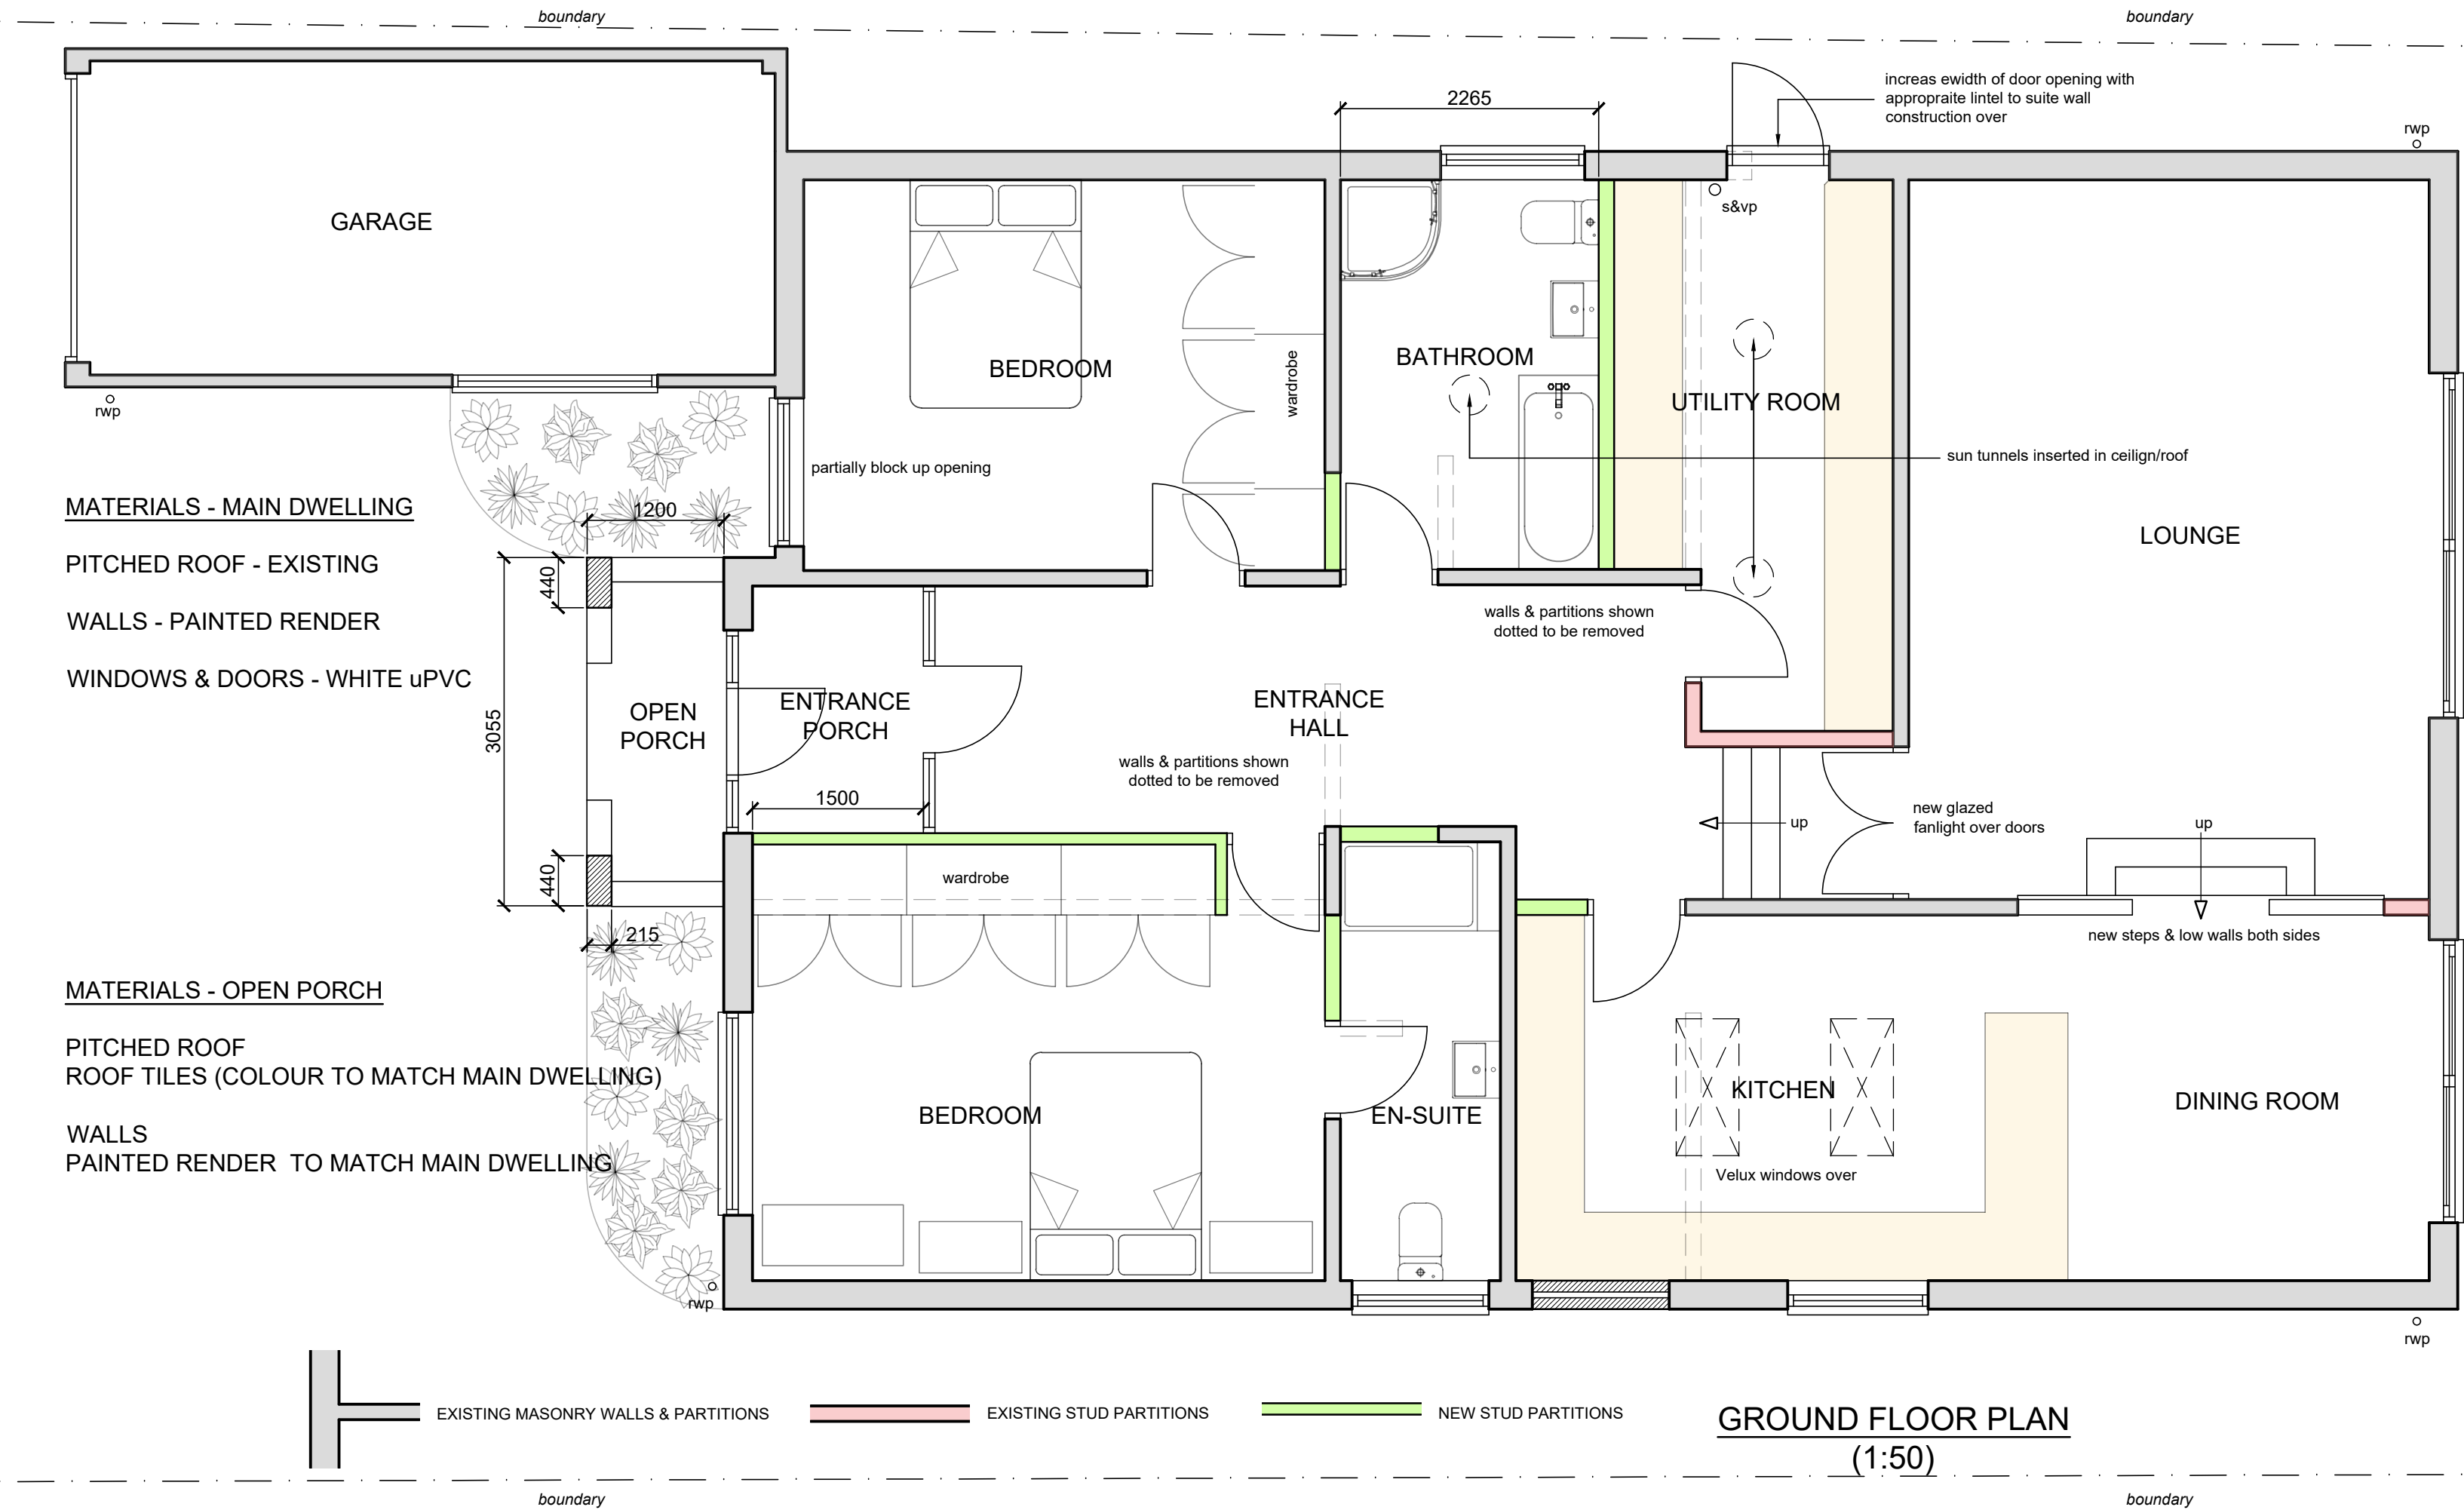
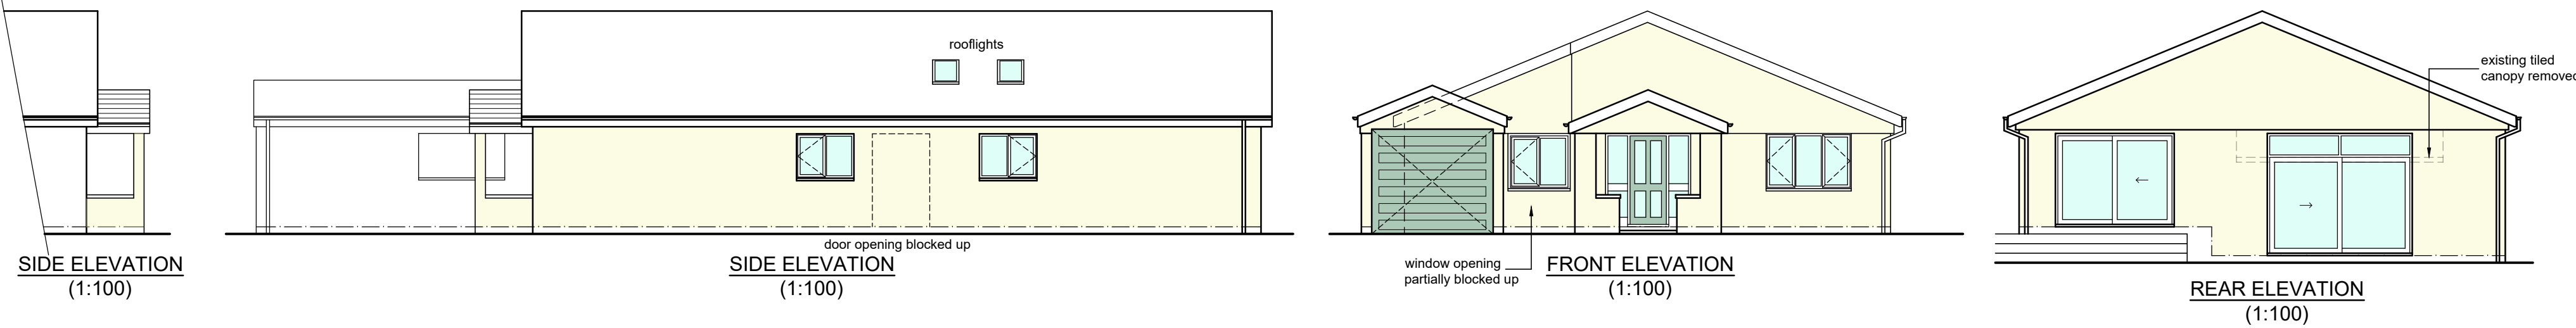


SCALE

SCALE BAR @ 1:100

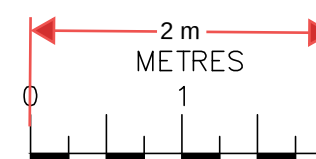

SCALE

SCALE BAR @ 1:50

Date	No	Revision
Penfold Project Services		
rwp Epmarket, Wrotham Road, Meopham, Kent, DA13 0JH Telephone: 01474 816690 e-mail: apenfold448@btinternet.com		
Job Title: 56A LEWIS ROAD ISTEAD RISE GRAVESEND KENT DA13 9JG		
Dwg Title: PLANS & ELEVATIONS AS PROPOSED		
Scale: 1:50 & 1:100 @ A2		
Dwg No.: 02		
Date: November 2023		